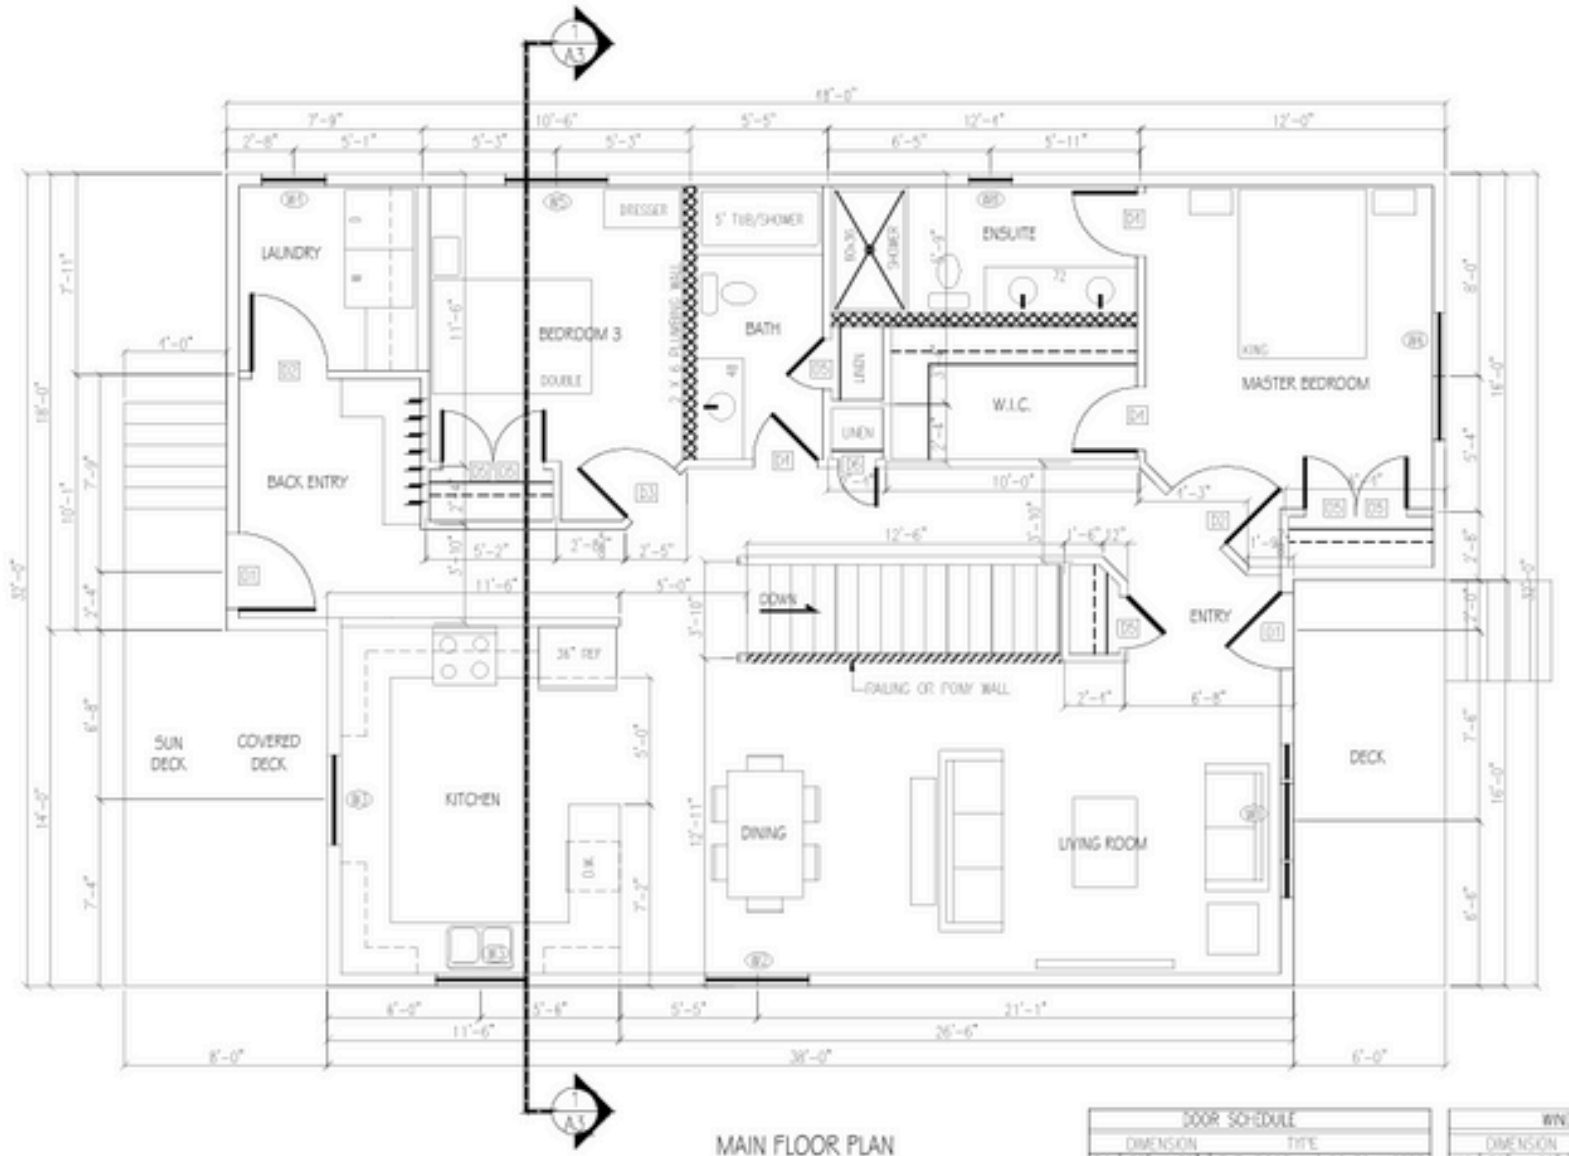


MAIN FLOOR PLAN

SCALE: 3/16"= 1'-0"

1384 SQ. FT.

DOOR SCHEDULE		
	DIMENSION	TYPE
01	96" X 80"	EXT. DOOR W/ 22x36 INSERT
02	36" X 80"	INTERIOR DOOR
03	32" X 80"	INTERIOR DOOR
04	30" X 80"	INTERIOR DOOR
05	24" X 80"	CLOSET DOOR
06	18" X 80"	CLOSET DOOR

WINDOW SCHEDULE		
	DIMENSION	TYPE
W1	72" X 60"	FIXED CENTER/16" CSMT EA END
W2	18" X 60"	FIXED/CASEMENT
W3	42" X 42"	AWNING
W4	30" X 48"	CASEMENT
W5	48" X 48"	FIXED/CASEMENT
W6	60" X 48"	FIXED/CASEMENT
W8	24" X 30"	AWNING W/ OBSCURE GLASS

NOTE:
- DOOR AND WINDOW SIZES ARE INSIDE CASING. REFER TO SUPPLIER SPECIFICATIONS FOR ROUGH OPENING DIMENSIONS.
- ALL WINDOWS SHALL BE TRIPLE PANE.

NOTE:
THESE DRAWINGS ARE PICTORIAL FOR LAYOUT PURPOSES ONLY.
NO ATTEMPT HAS BEEN MADE TO DETERMINE SIZES OF STRUCTURAL MEMBERS.
ALL STRUCTURAL DETAIL SHALL BE DETERMINED BY THE BUILDER OR A STRUCTURAL ENGINEER.