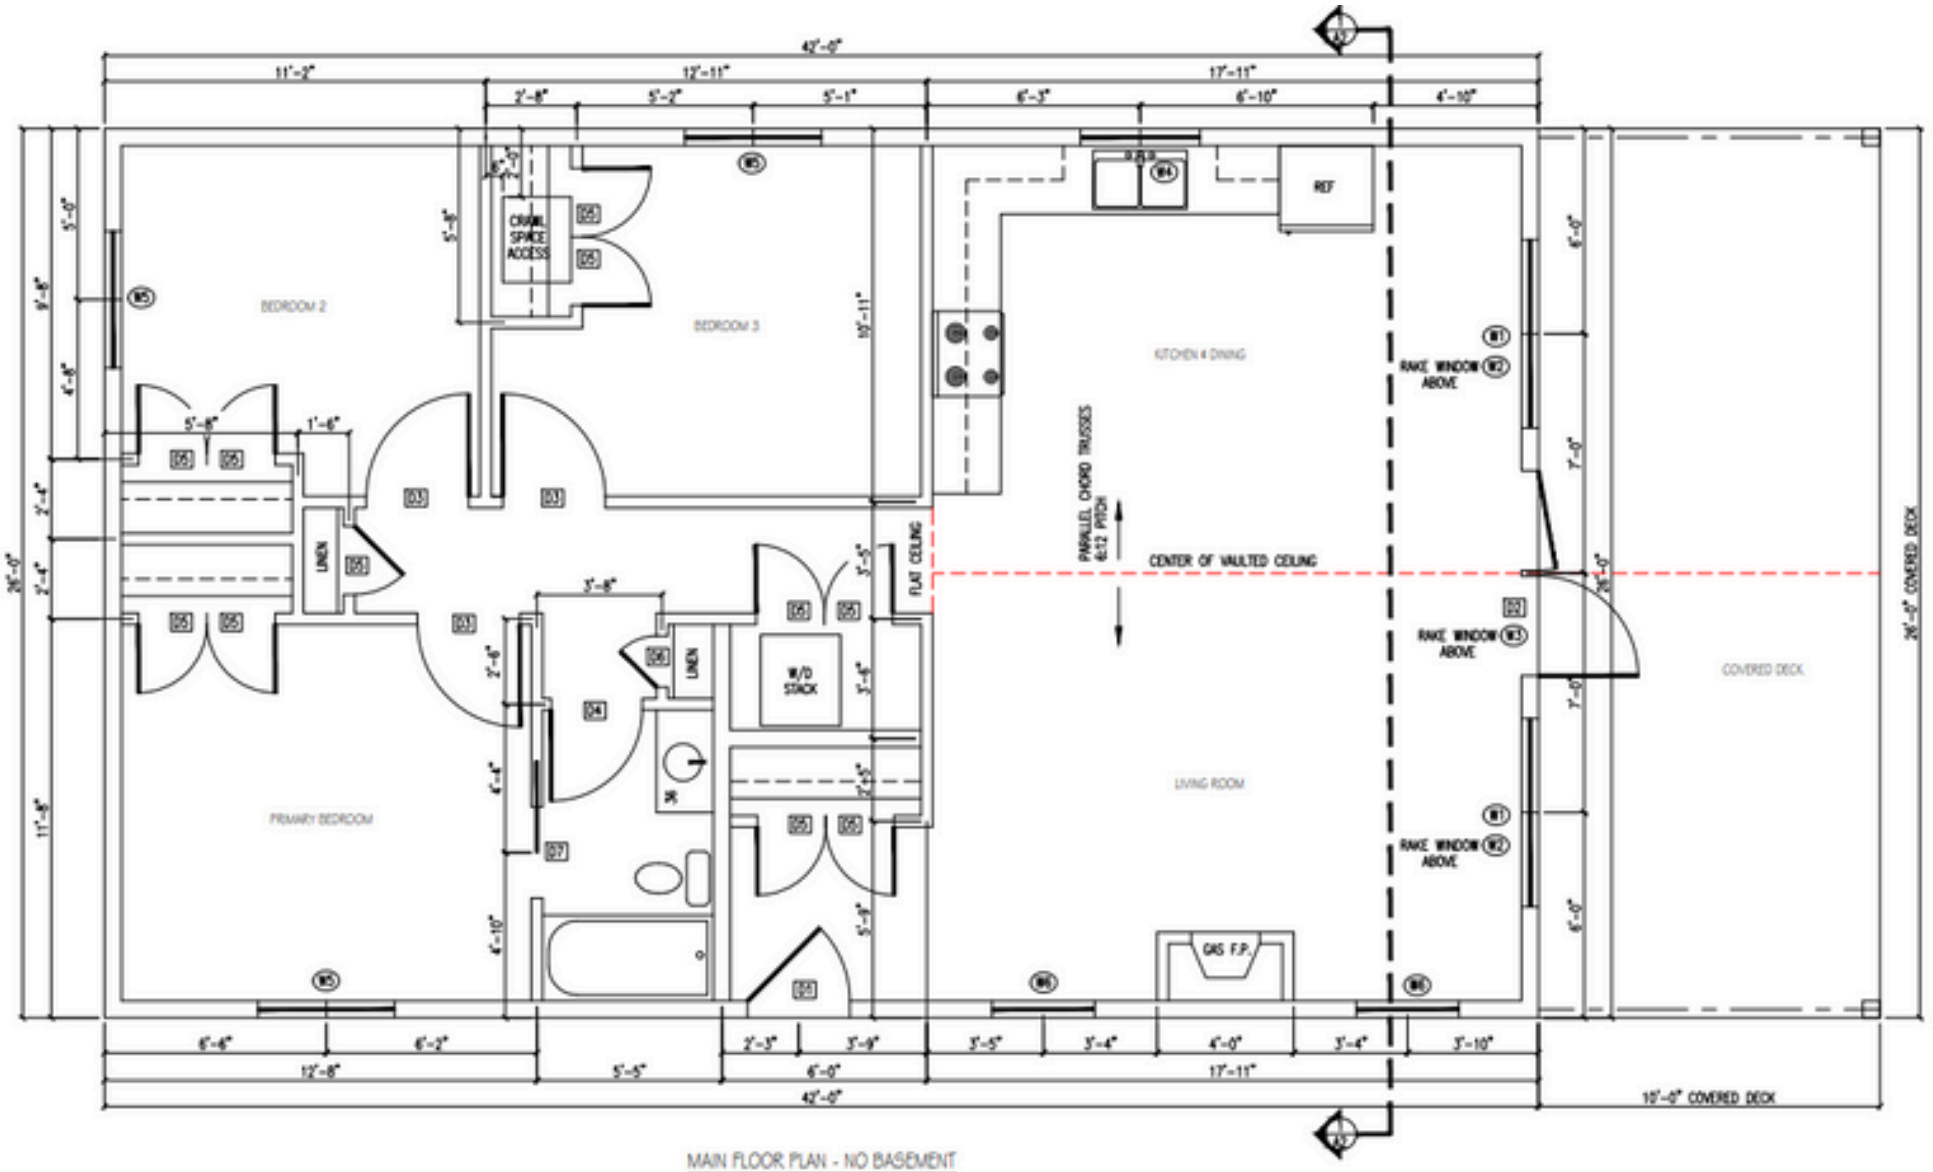


MAIN FLOOR PLAN - NO BASEMENT

SCALE: 1/4"= 1'-0"

1092 SQ. FT.

DOOR SCHEDULE		
	DIMENSION	TYPE
01	36" X 80"	EXTERIOR DOOR WITH 3/4 INSERT
02	36" X 80"	INSULATED STEEL GARDEN DOORS
03	36" X 80"	INTERIOR PASSAGE
04	32" X 80"	INTERIOR PASSAGE
05	24" X 80"	CLOSET DOOR
06	18" X 80"	CLOSET DOOR
07	32" X 80"	POCKET DOOR

WINDOW SCHEDULE		
	DIMENSION	TYPE
W1	66" X 60"	FIXED/CASEMENT
W2	66" WIDE	RAKE WINDOW, SEE DETAIL
W3	72" WIDE	RAKE WINDOW, SEE DETAIL
W4	42" X 60"	FIXED/CASEMENT
W5	48" X 48"	FIXED/CASEMENT
W6	36" X 60"	FIXED

NOTE:
- DOOR AND WINDOW SIZES ARE INSIDE CASING. REFER TO SUPPLIER SPECIFICATIONS FOR ROUGH OPENING DIMENSIONS.
- ALL WINDOWS SHALL BE TRIPLE PANE.

NOTE:
THESE DRAWINGS ARE PICTORIAL FOR LAYOUT PURPOSES ONLY.
NO ATTEMPT HAS BEEN MADE TO DETERMINE SIZES OF STRUCTURAL MEMBERS.
ALL STRUCTURAL DETAIL SHALL BE DETERMINED BY THE BUILDER OR A STRUCTURAL ENGINEER.