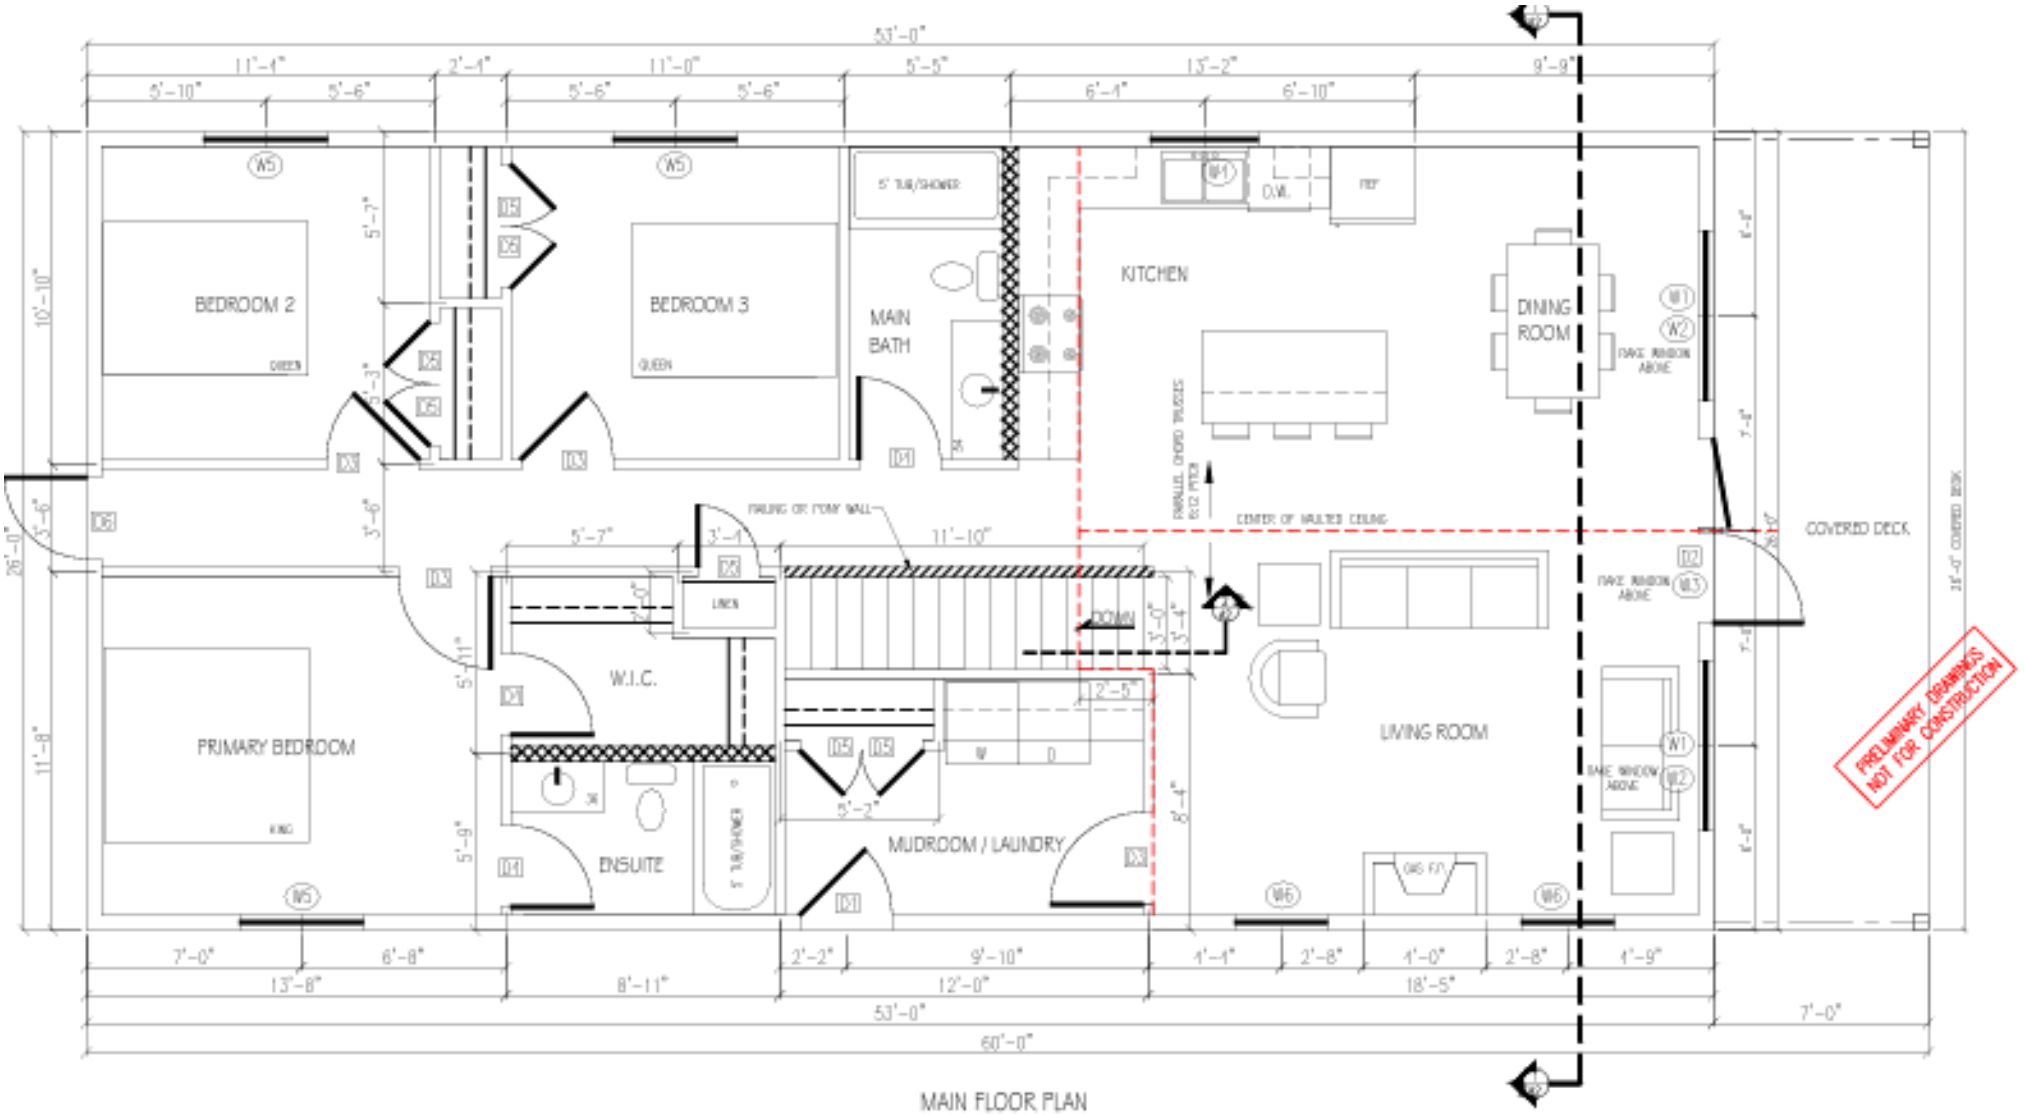


MAIN FLOOR PLAN

SCALE: 3/16"= 1'-0"
1378 SQ. FT.

CROSS-HATCH KEY:

RAILING OR PONY WALL

DOOR SCHEDULE	
DIMENSION	TYPE
D1 | 36" X 80"	EXTERIOR DOOR WITH 3/4 INSERT