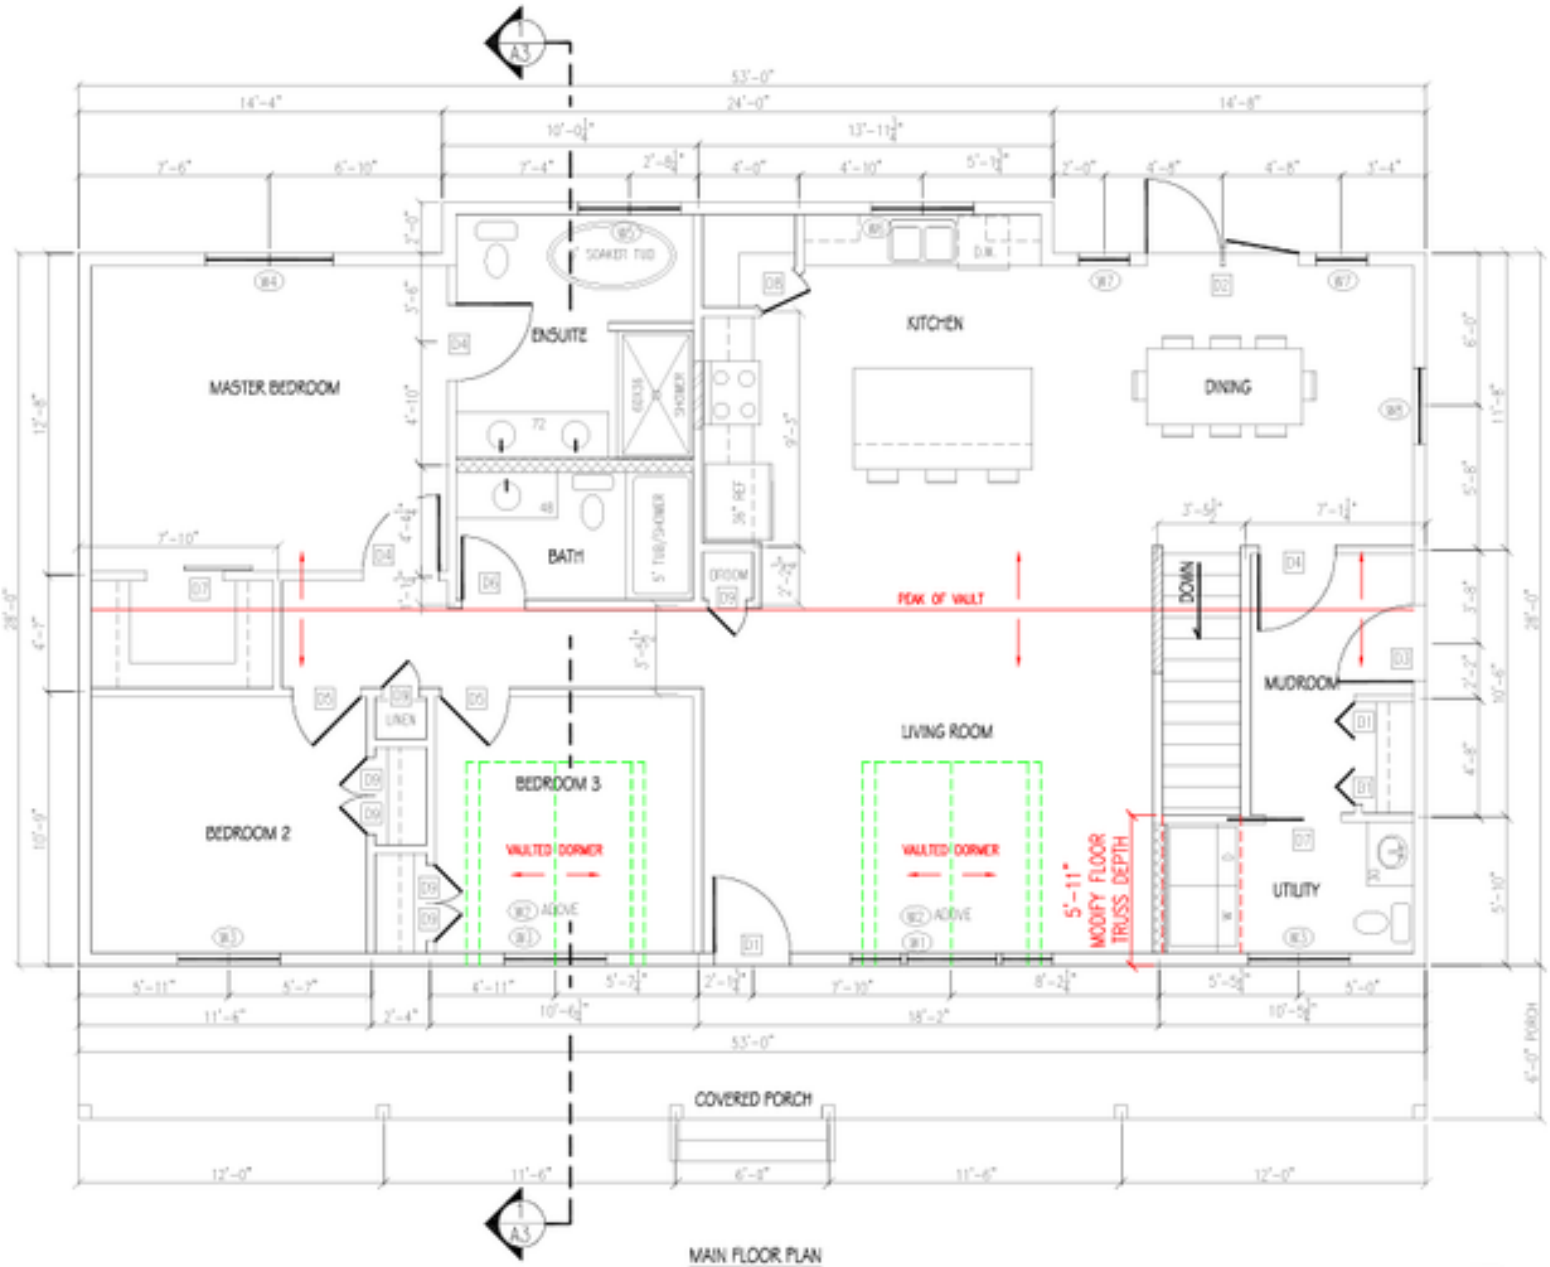


MAIN FLOOR PLAN
SCALE: 3/16"= 1'-0"
1532 SQ. FT.

DOOR SCHEDULE		
	DIMENSION	TYPE
D1	36" X 80"	EXTERIOR DOOR W/ FULL INSERT
D2	72" X 80"	INSULATED STEEL GARDEN DOORS
D3	36" X 80"	INSULATED STEEL DOOR
D4	36" X 80"	INTERIOR PASSAGE
D5	32" X 80"	INTERIOR PASSAGE
D6	30" X 80"	INTERIOR PASSAGE
D7	36" X 84"	BARN DOOR FOR 36" OPENING
D8	24" X 80"	POCKET DOOR
D9	18" X 80"	CLOSET DOOR
D10	24" X 80"	BIFOLD DOOR

WINDOW SCHEDULE		
	DIMENSION	TYPE
W1	96" X 60"	CASEMENT/FIXED/CASEMENT
W2	48" X 16"	FIXED WINDOW IN DORMER
W3	48" X 48"	FIXED/CASEMENT
W4	60" X 40"	FIXED/CASEMENT
W5	48" X 48"	AWNING
W6	48" X 40"	FIXED/CASEMENT
W7	24" X 60"	FIXED
W8	36" X 60"	FIXED

NOTE:
- DOOR AND WINDOW SIZES ARE INSIDE CASING. REFER TO SUPPLIER SPECIFICATIONS FOR ROUGH OPENING DIMENSIONS.
- ALL WINDOWS SHALL BE TRIPLE PANE.

NOTE:
THESE DRAWINGS ARE PICTORIAL FOR LAYOUT PURPOSES ONLY.
NO ATTEMPT HAS BEEN MADE TO DETERMINE SIZES OF STRUCTURAL MEMBERS.
ALL STRUCTURAL DETAIL SHALL BE DETERMINED BY THE BUILDER OR A STRUCTURAL ENGINEER.