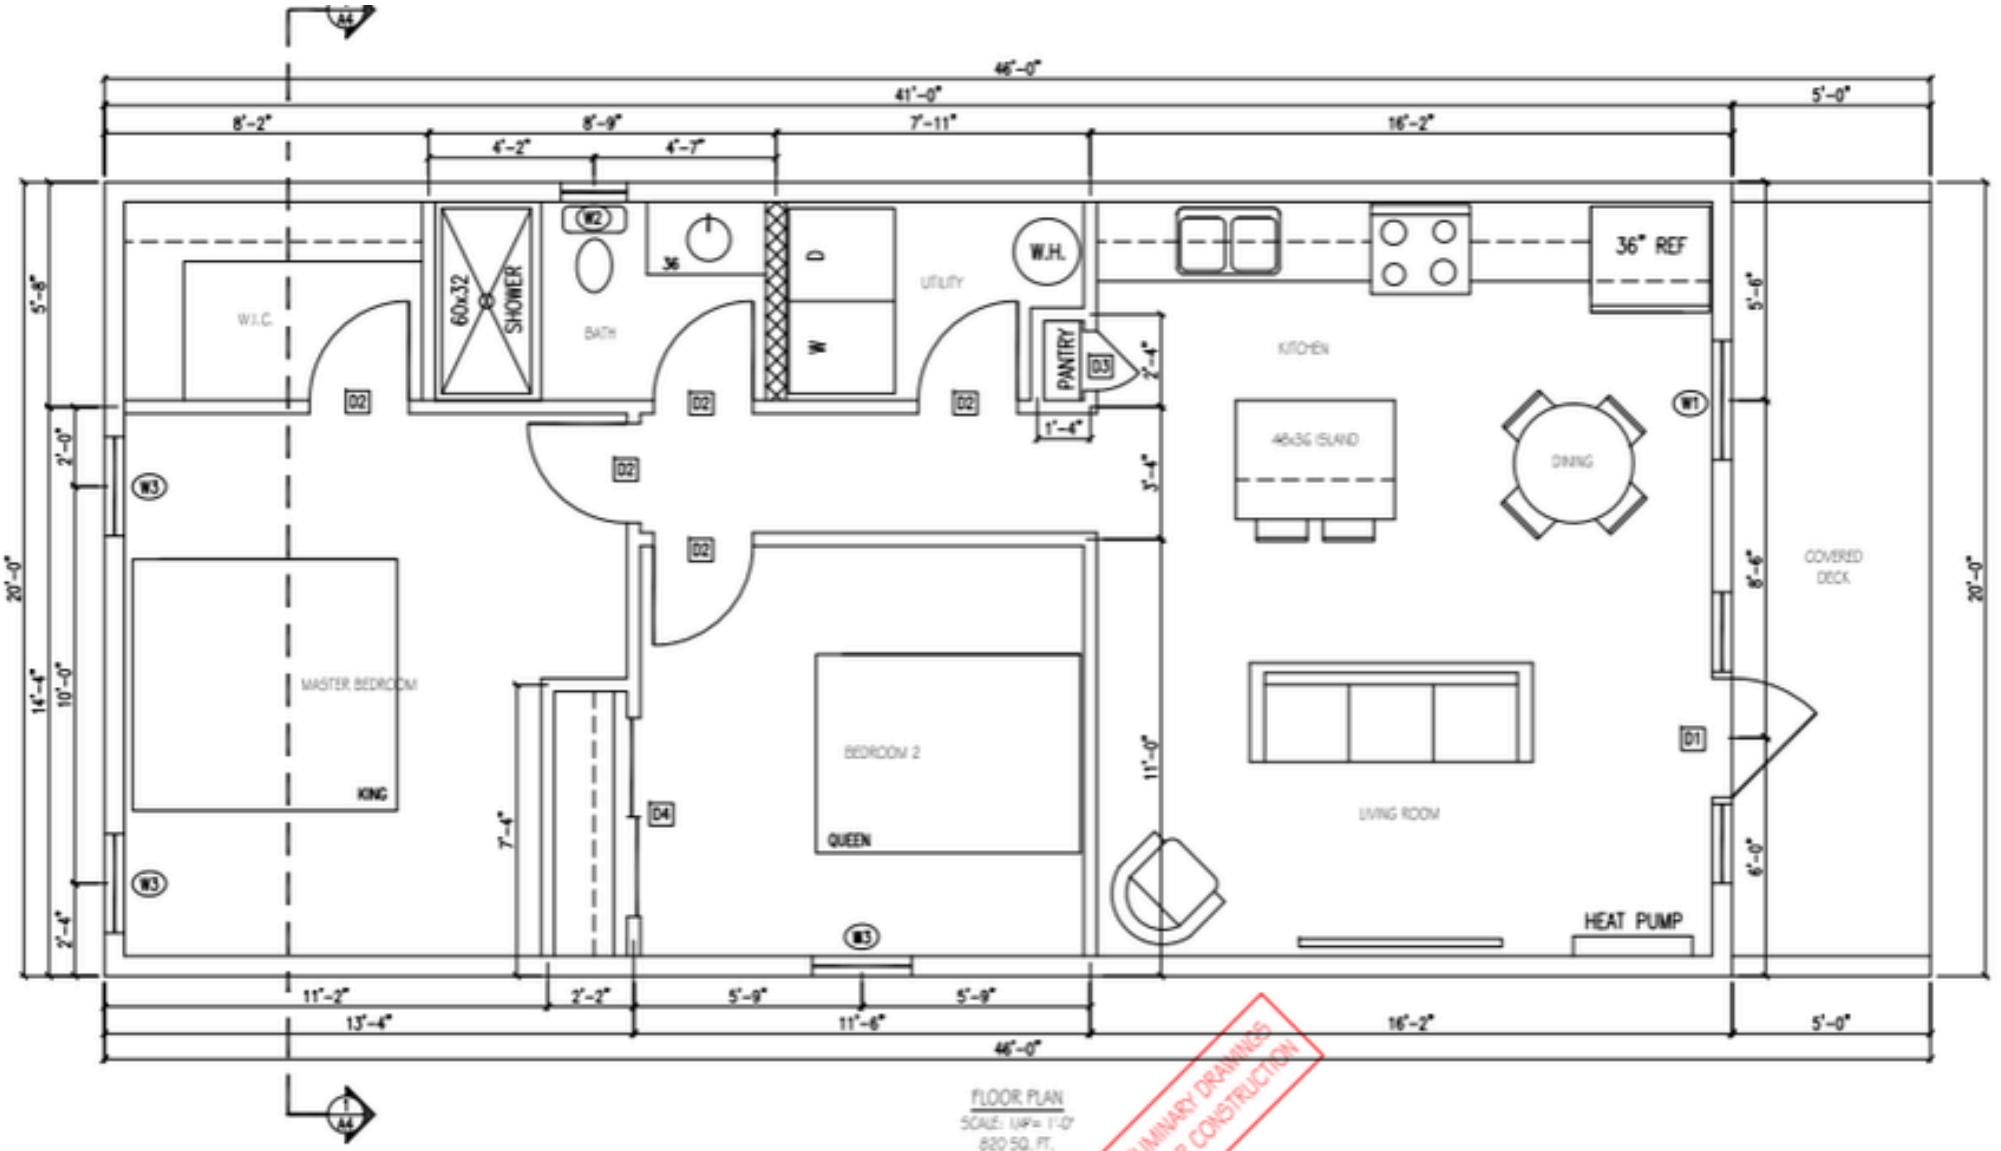


FLOOR PLAN
SCALE: 1/4"= 1'-0"
820 SQ. FT.

PRELIMINARY DRAWINGS
NOT FOR CONSTRUCTION