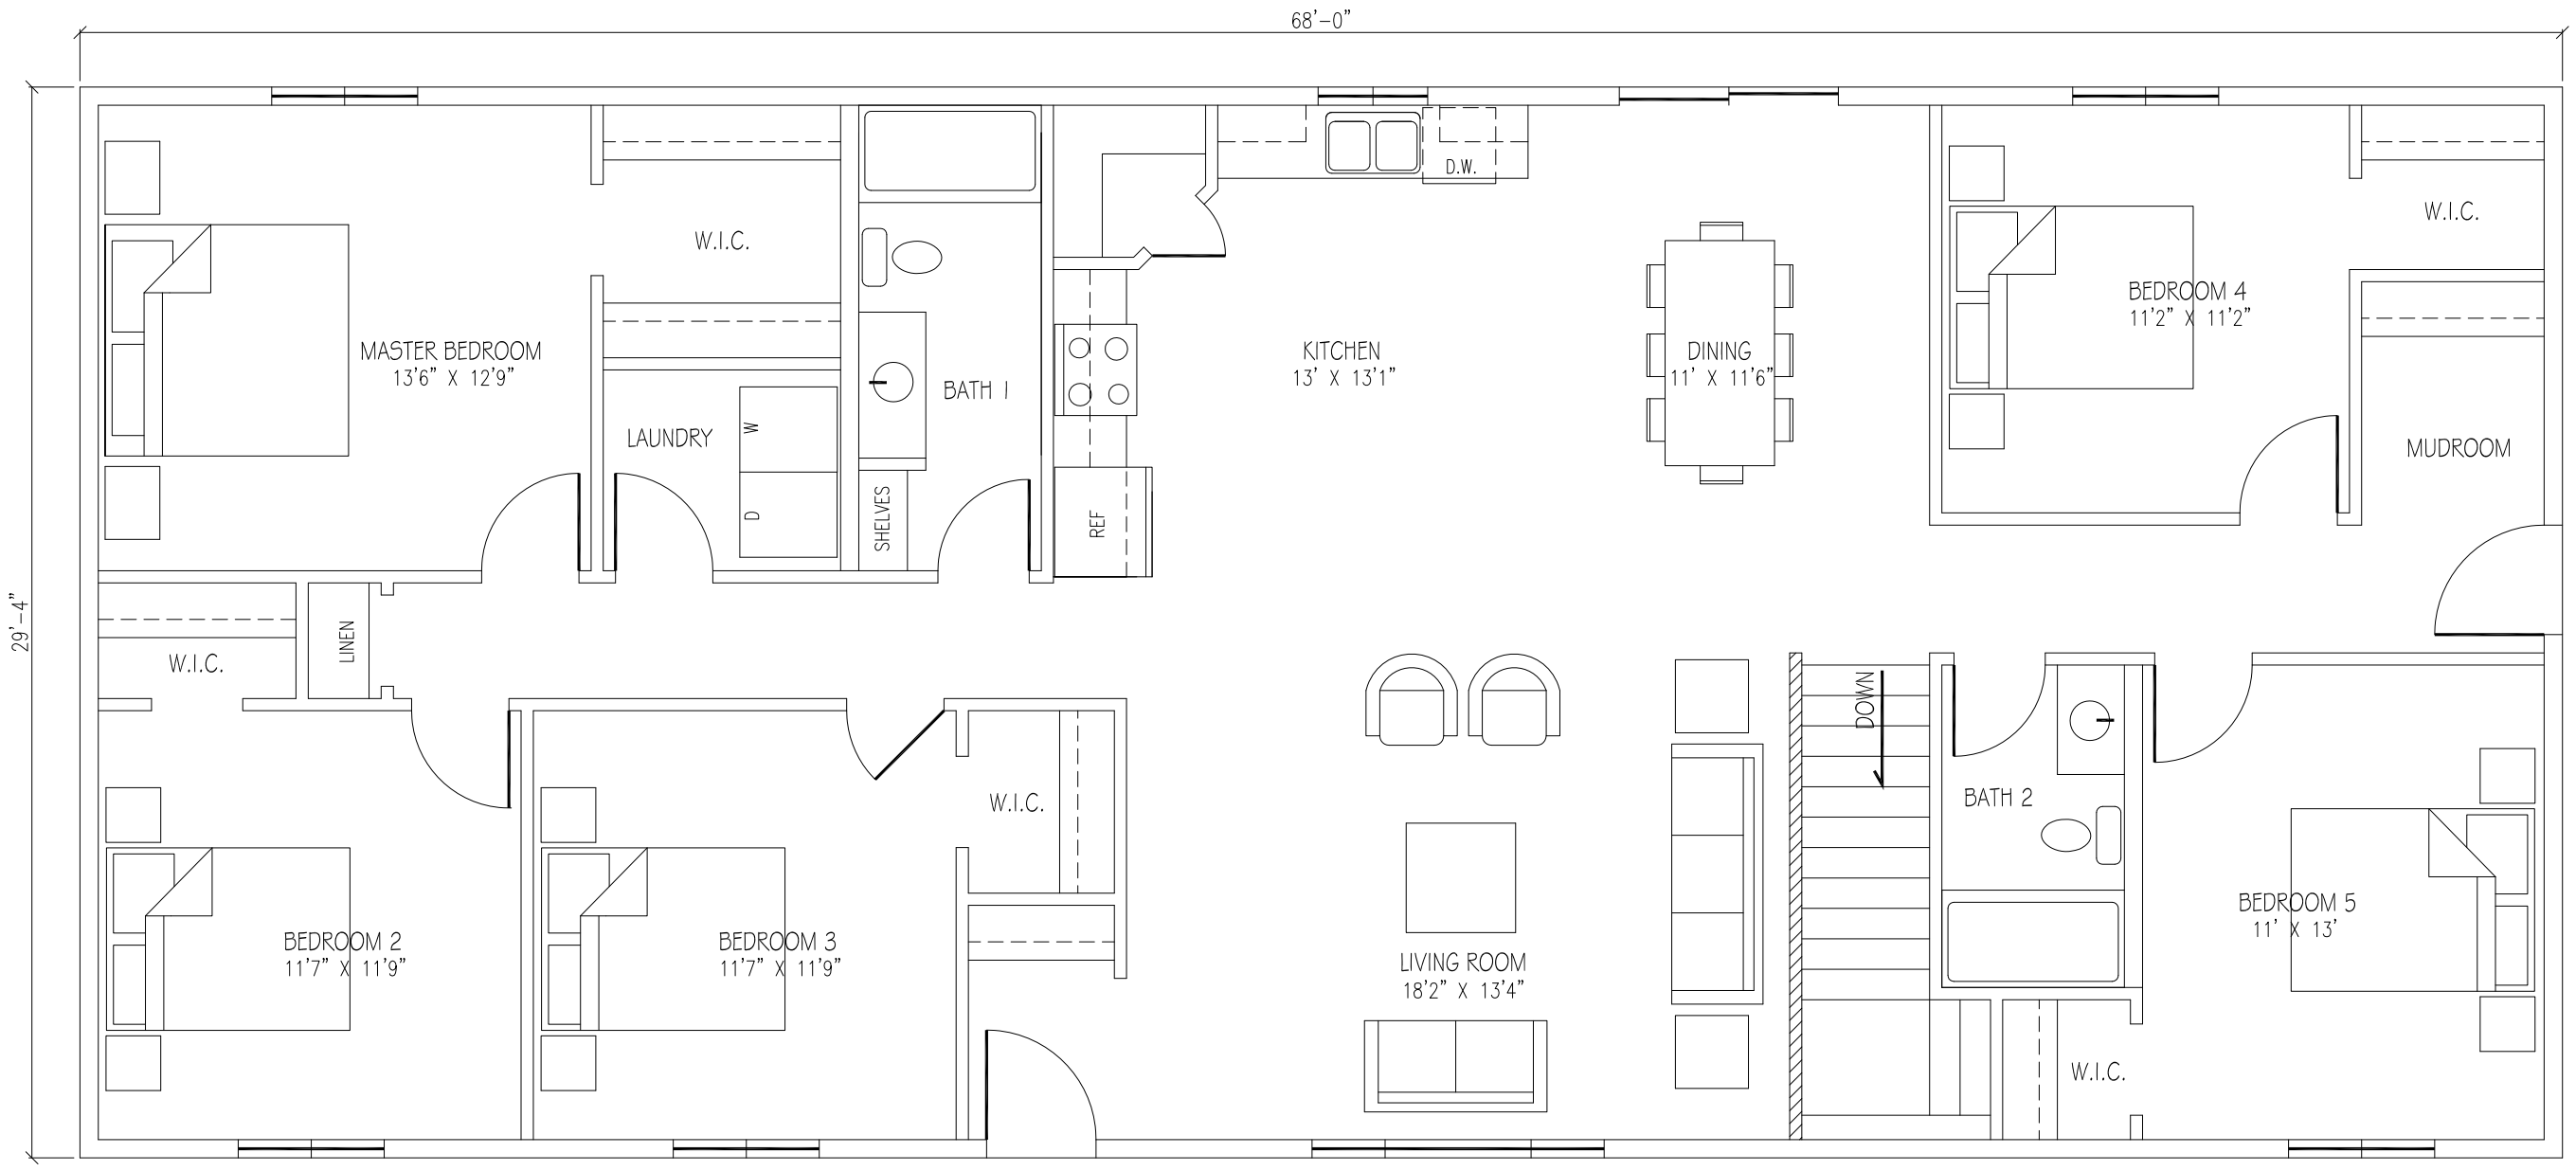


MAIN FLOOR PLAN

1995 SQ. FT.


MAPLE CREEK, SK
306-206-0836

Blue Hills Construction


TRUPRINT
DRAFTING & DESIGN
BOX 68, WYMARK, SK S0N 2Y0
306-774-5667

CONSULTANTS:


HORIZON CODETTE
MAIN FLOOR PLAN
FILE: 1116-26

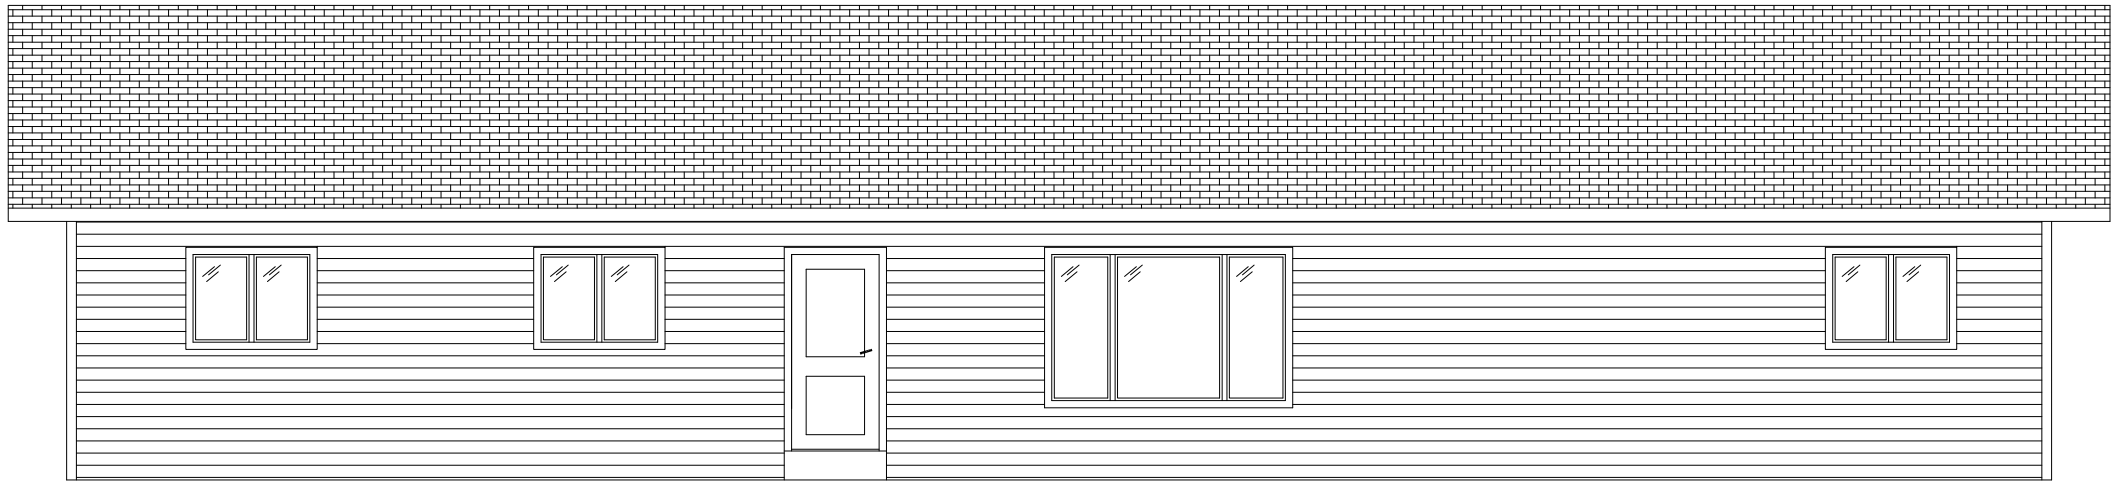


FRONT ELEVATION

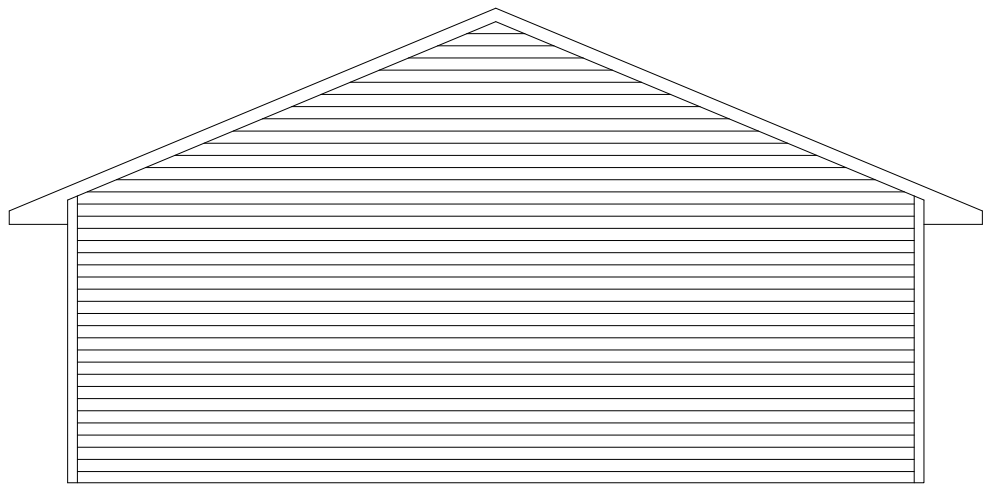

LEFT SIDE ELEVATION

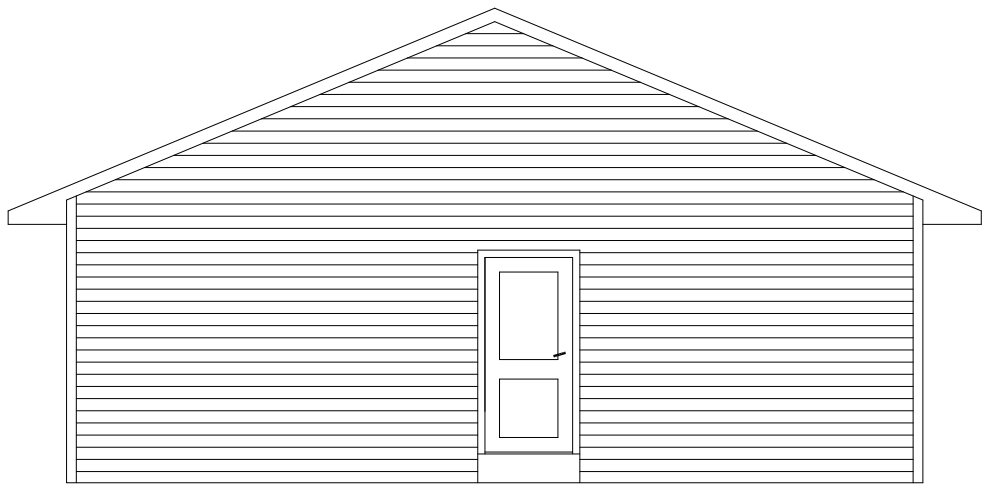

RIGHT SIDE ELEVATION

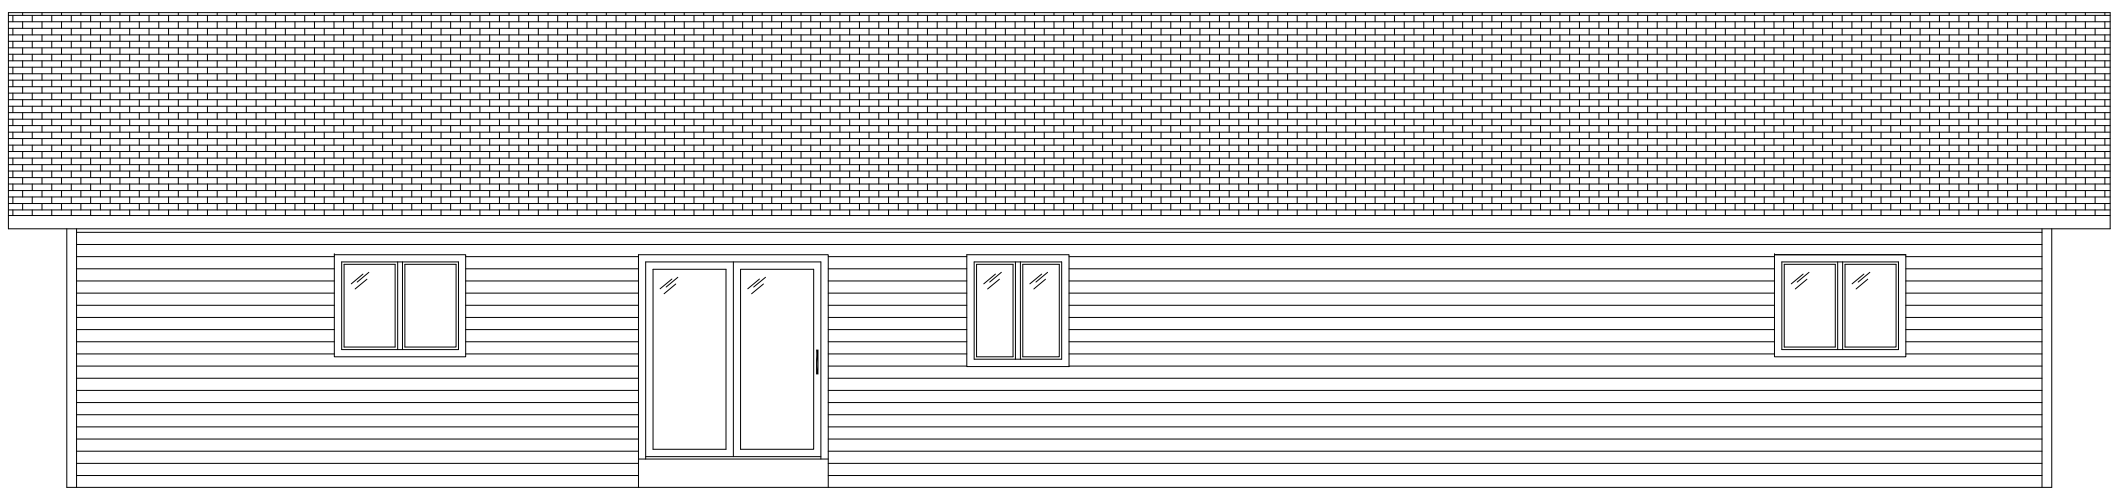

REAR ELEVATION

MAPLE CREEK, SK
306-206-0836

Blue Hills Construction

TRUPRINT
DRAFTING & DESIGN
BOX 68, WYMARK, SK S0N 2Y0
306-774-5667

CONSULTANTS:

HORIZON CODETTE

ELEVATIONS

FILE: 1116-26