
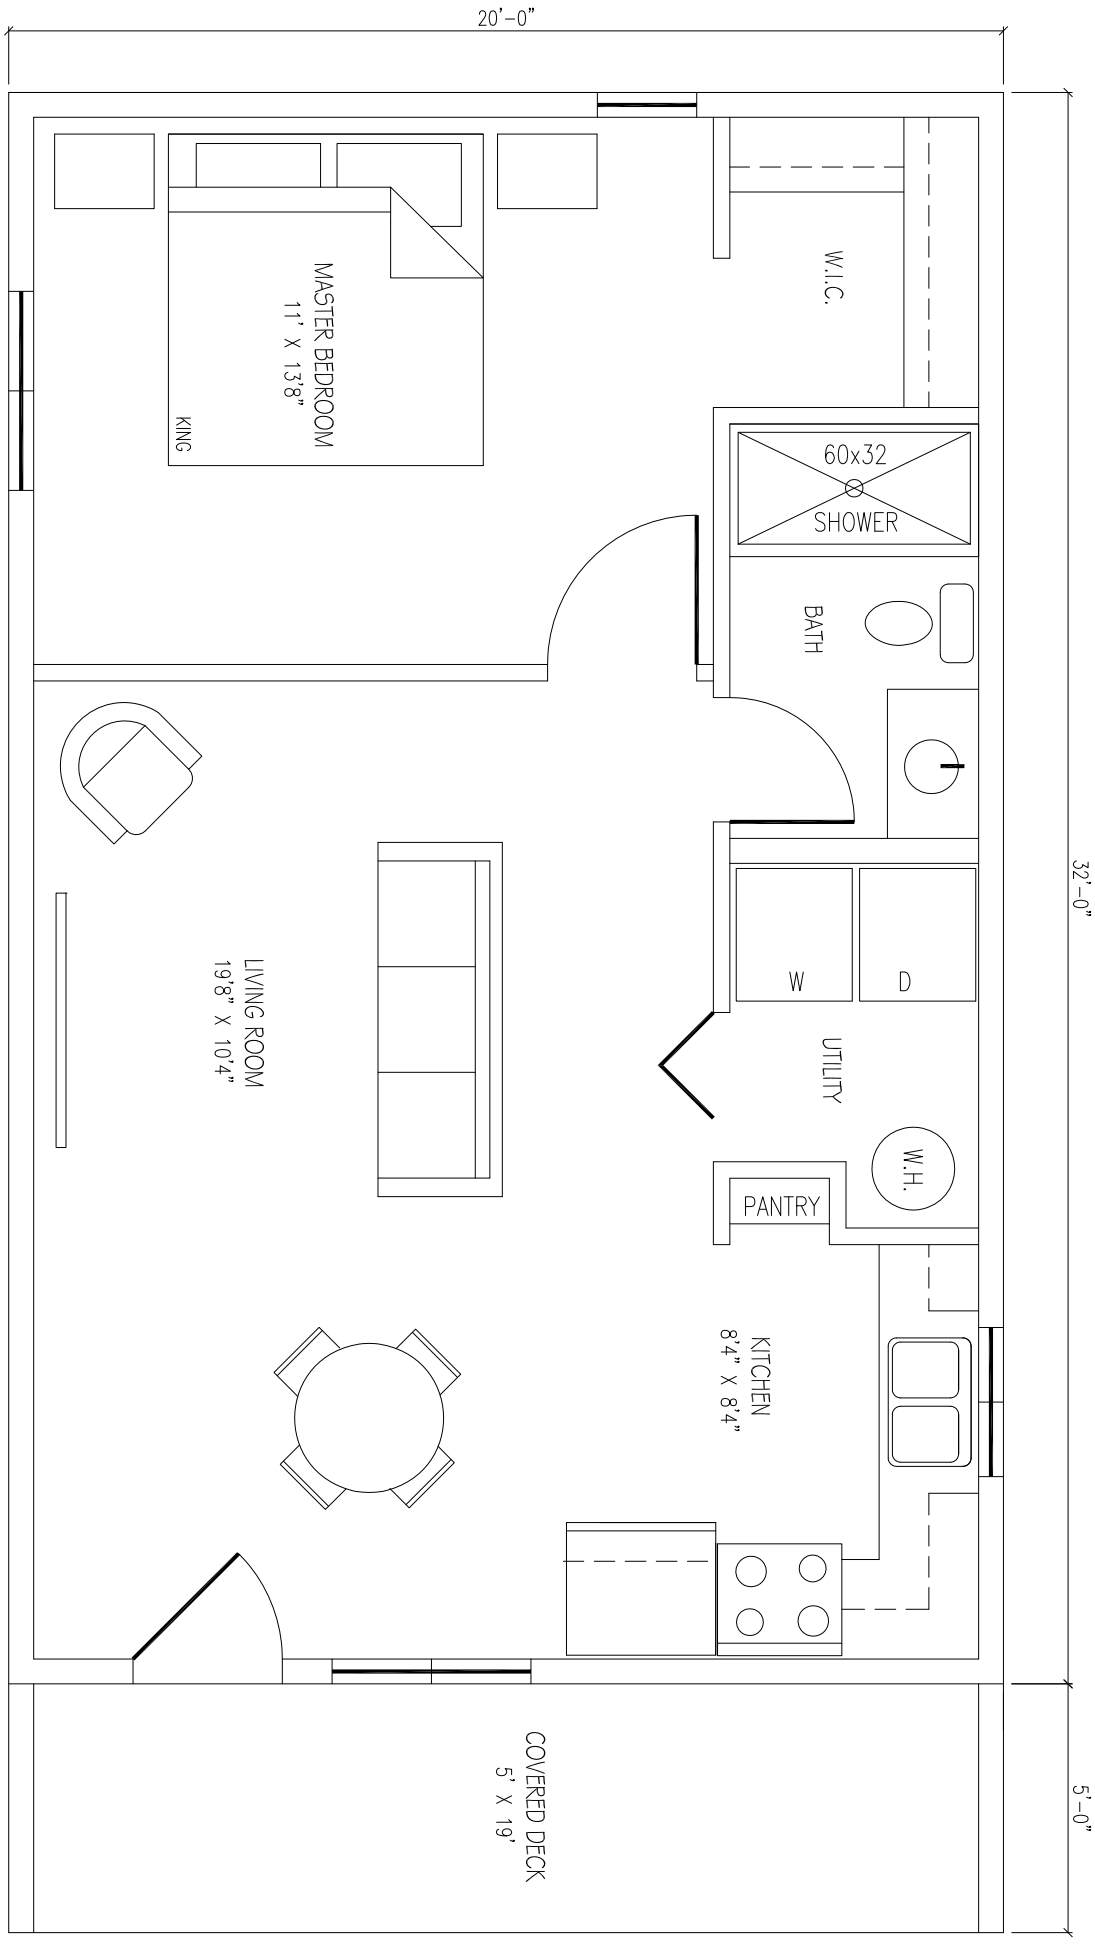



MAIN FLOOR PLAN

640 SQ. FT.

	THE HORIZON MINTON MAIN FLOOR PLAN FILE: 1112-26	CONSULTANTS:	TRUPRINT DRAFTING & DESIGN BOX 68, WYMARK, SK S0N 2Y0 306-774-5667	Blue Hills Construction MAPLE CREEK, SK 306-206-0836

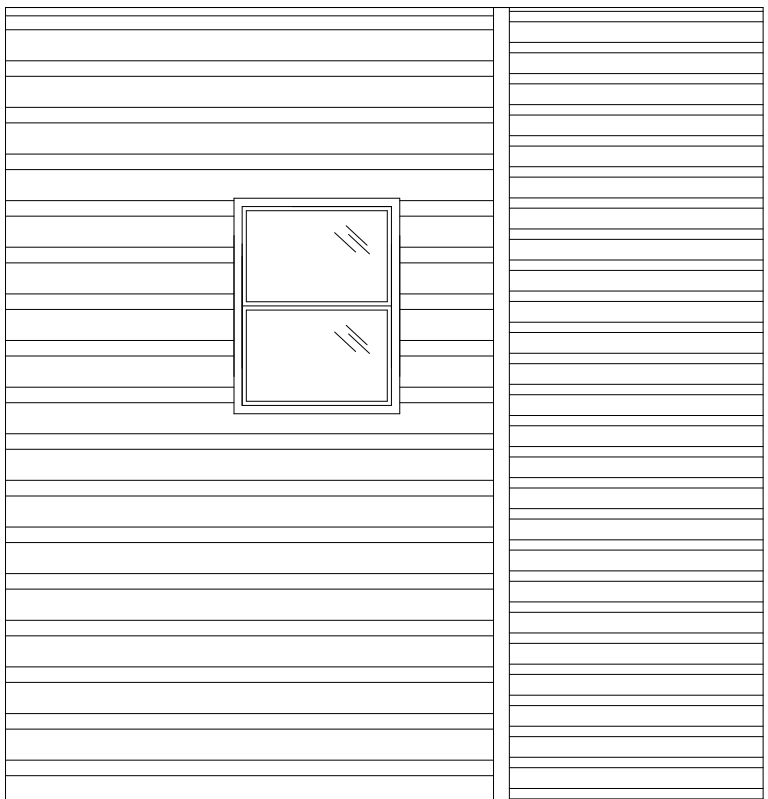

LEFT SIDE ELEVATION

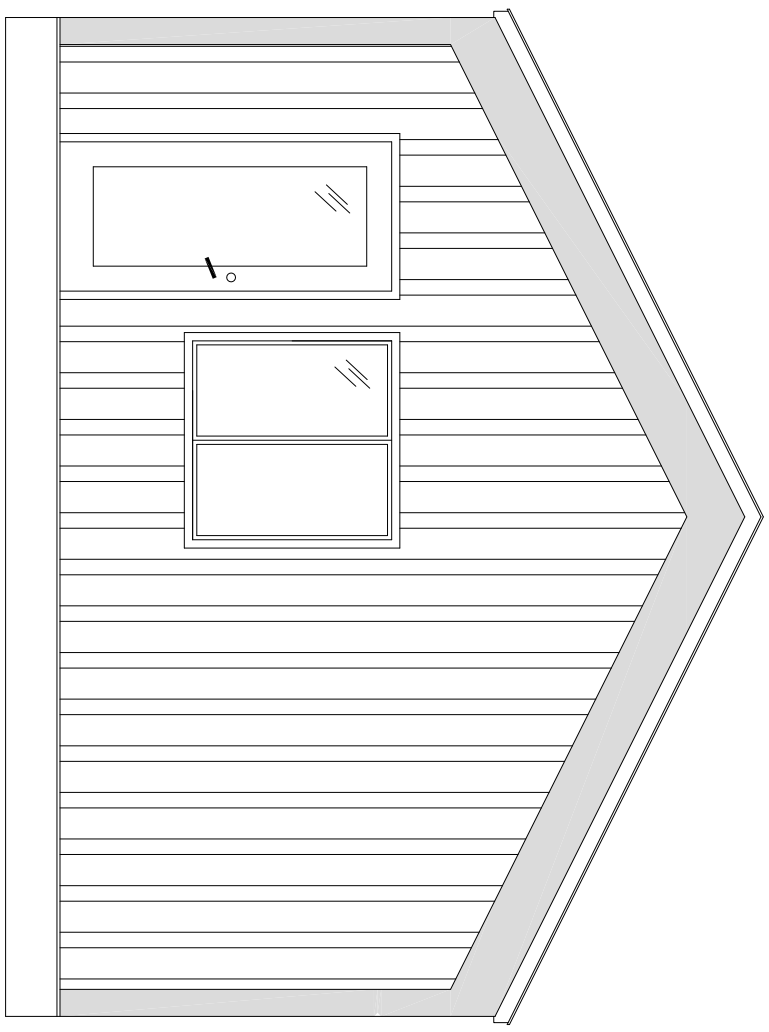

FRONT ELEVATION

	THE HORIZON MINTON ELEVATIONS FILE: 1112-26	CONSULTANTS:	TRUPRINT DRAFTING & DESIGN BOX 68, WYMARK, SK S0N 2Y0 306-774-5667	Blue Hills Construction MAPLE CREEK, SK 306-206-0836