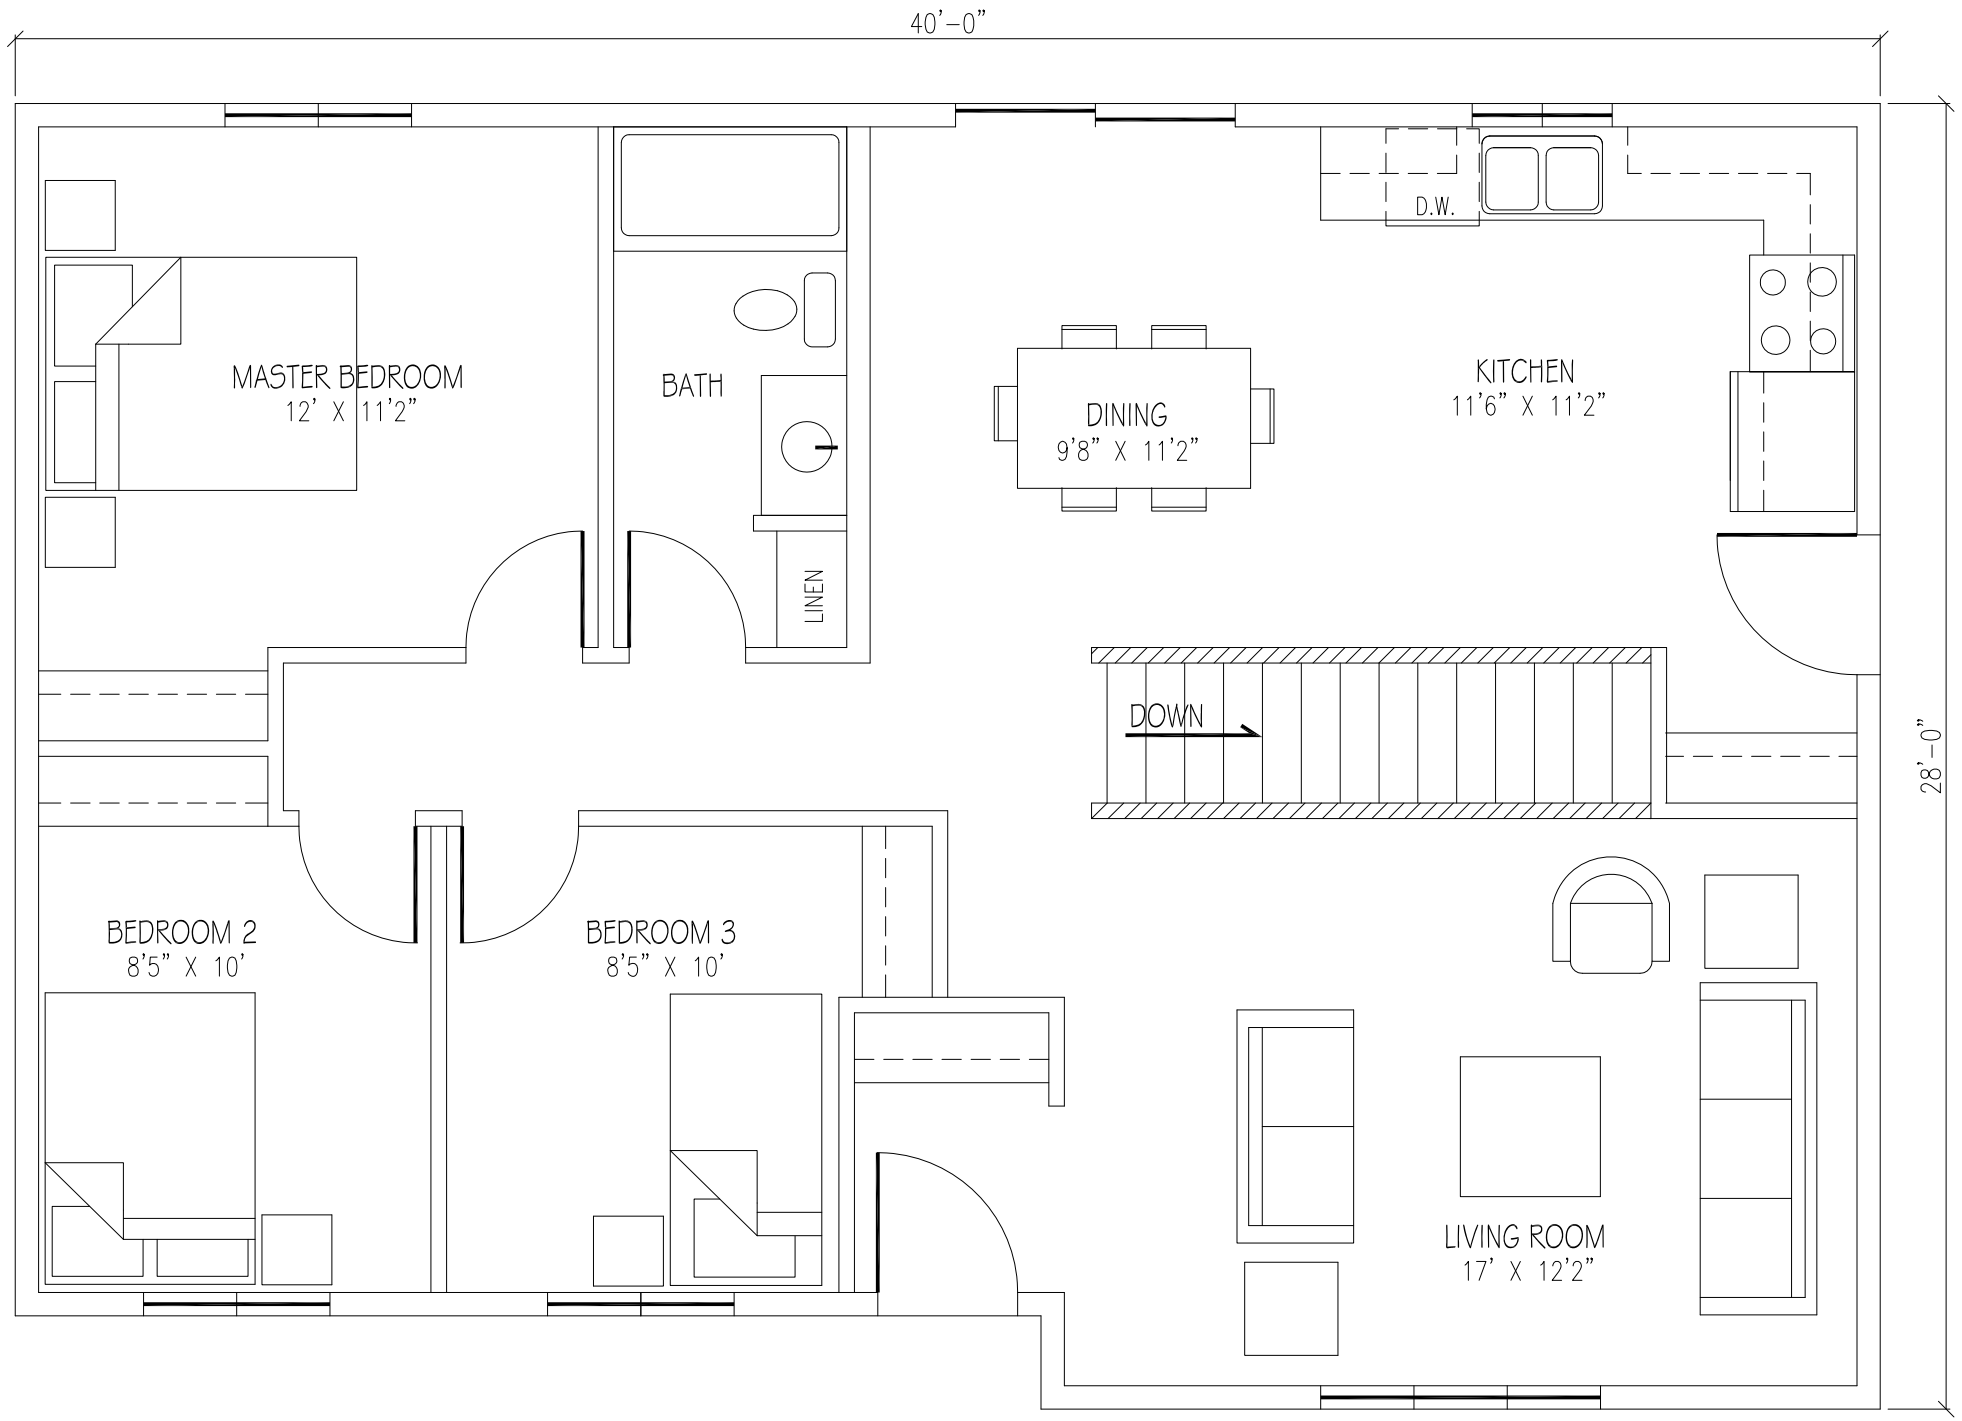


MAIN FLOOR PLAN

1076 SQ. FT.

MAPLE CREEK, SK
306-206-0836

Blue Hills Construction

TRUPRINT
DRAFTING & DESIGN
BOX 68, WYMARK, SK S0N 2Y0
306-774-5667

CONSULTANTS:

THE HORIZON PERDUE

MAIN FLOOR PLAN


FILE: 1113-26




FRONT ELEVATION



RIGHT SIDE ELEVATION

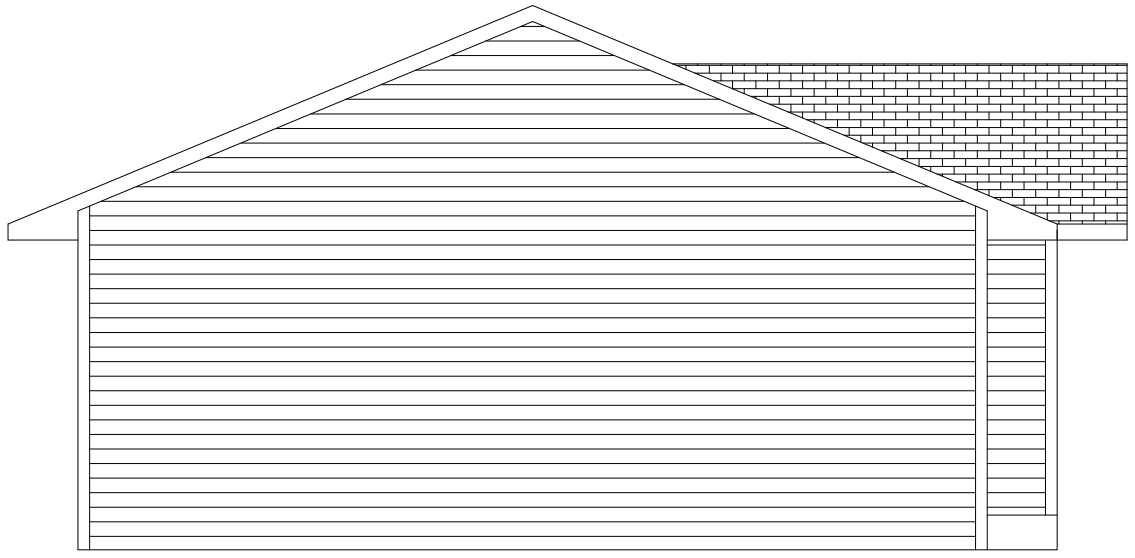

LEFT SIDE ELEVATION

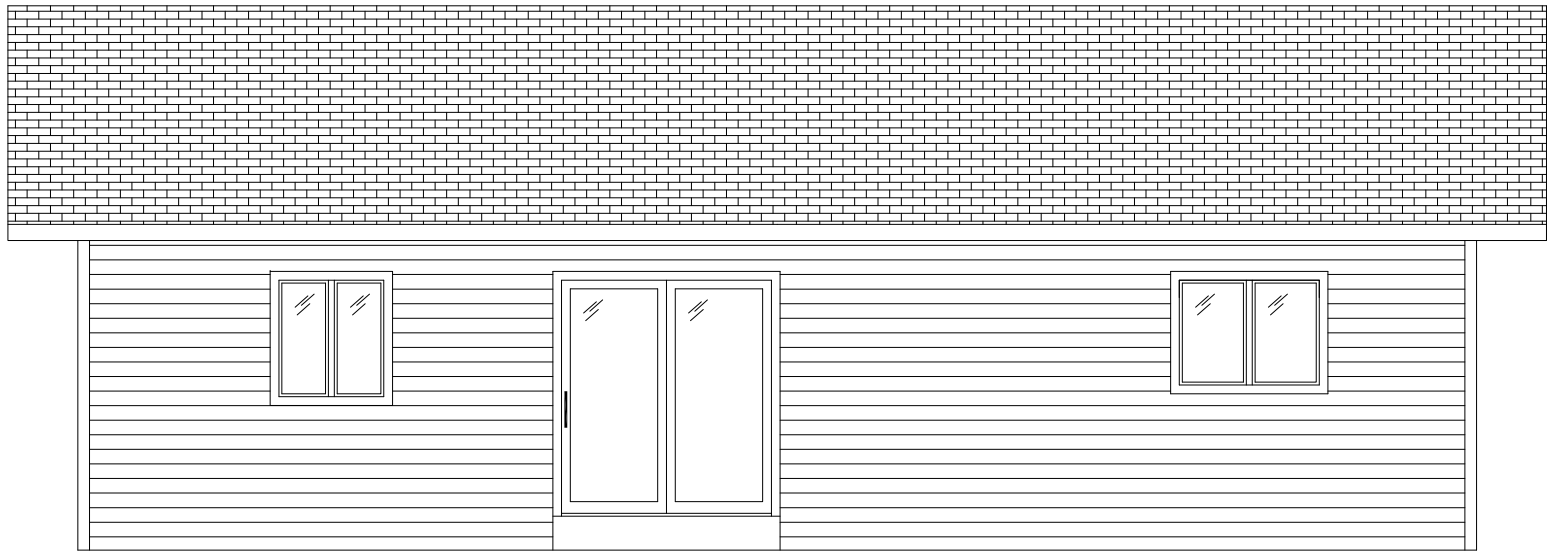

REAR ELEVATION

MAPLE CREEK, SK
306-206-0836

Blue Hills Construction

TRUPRINT
DRAFTING & DESIGN
BOX 68, WYMARK, SK S0N 2Y0
306-774-5667

CONSULTANTS:

THE HORIZON PERDUE

ELEVATIONS

FILE: 1113-26