
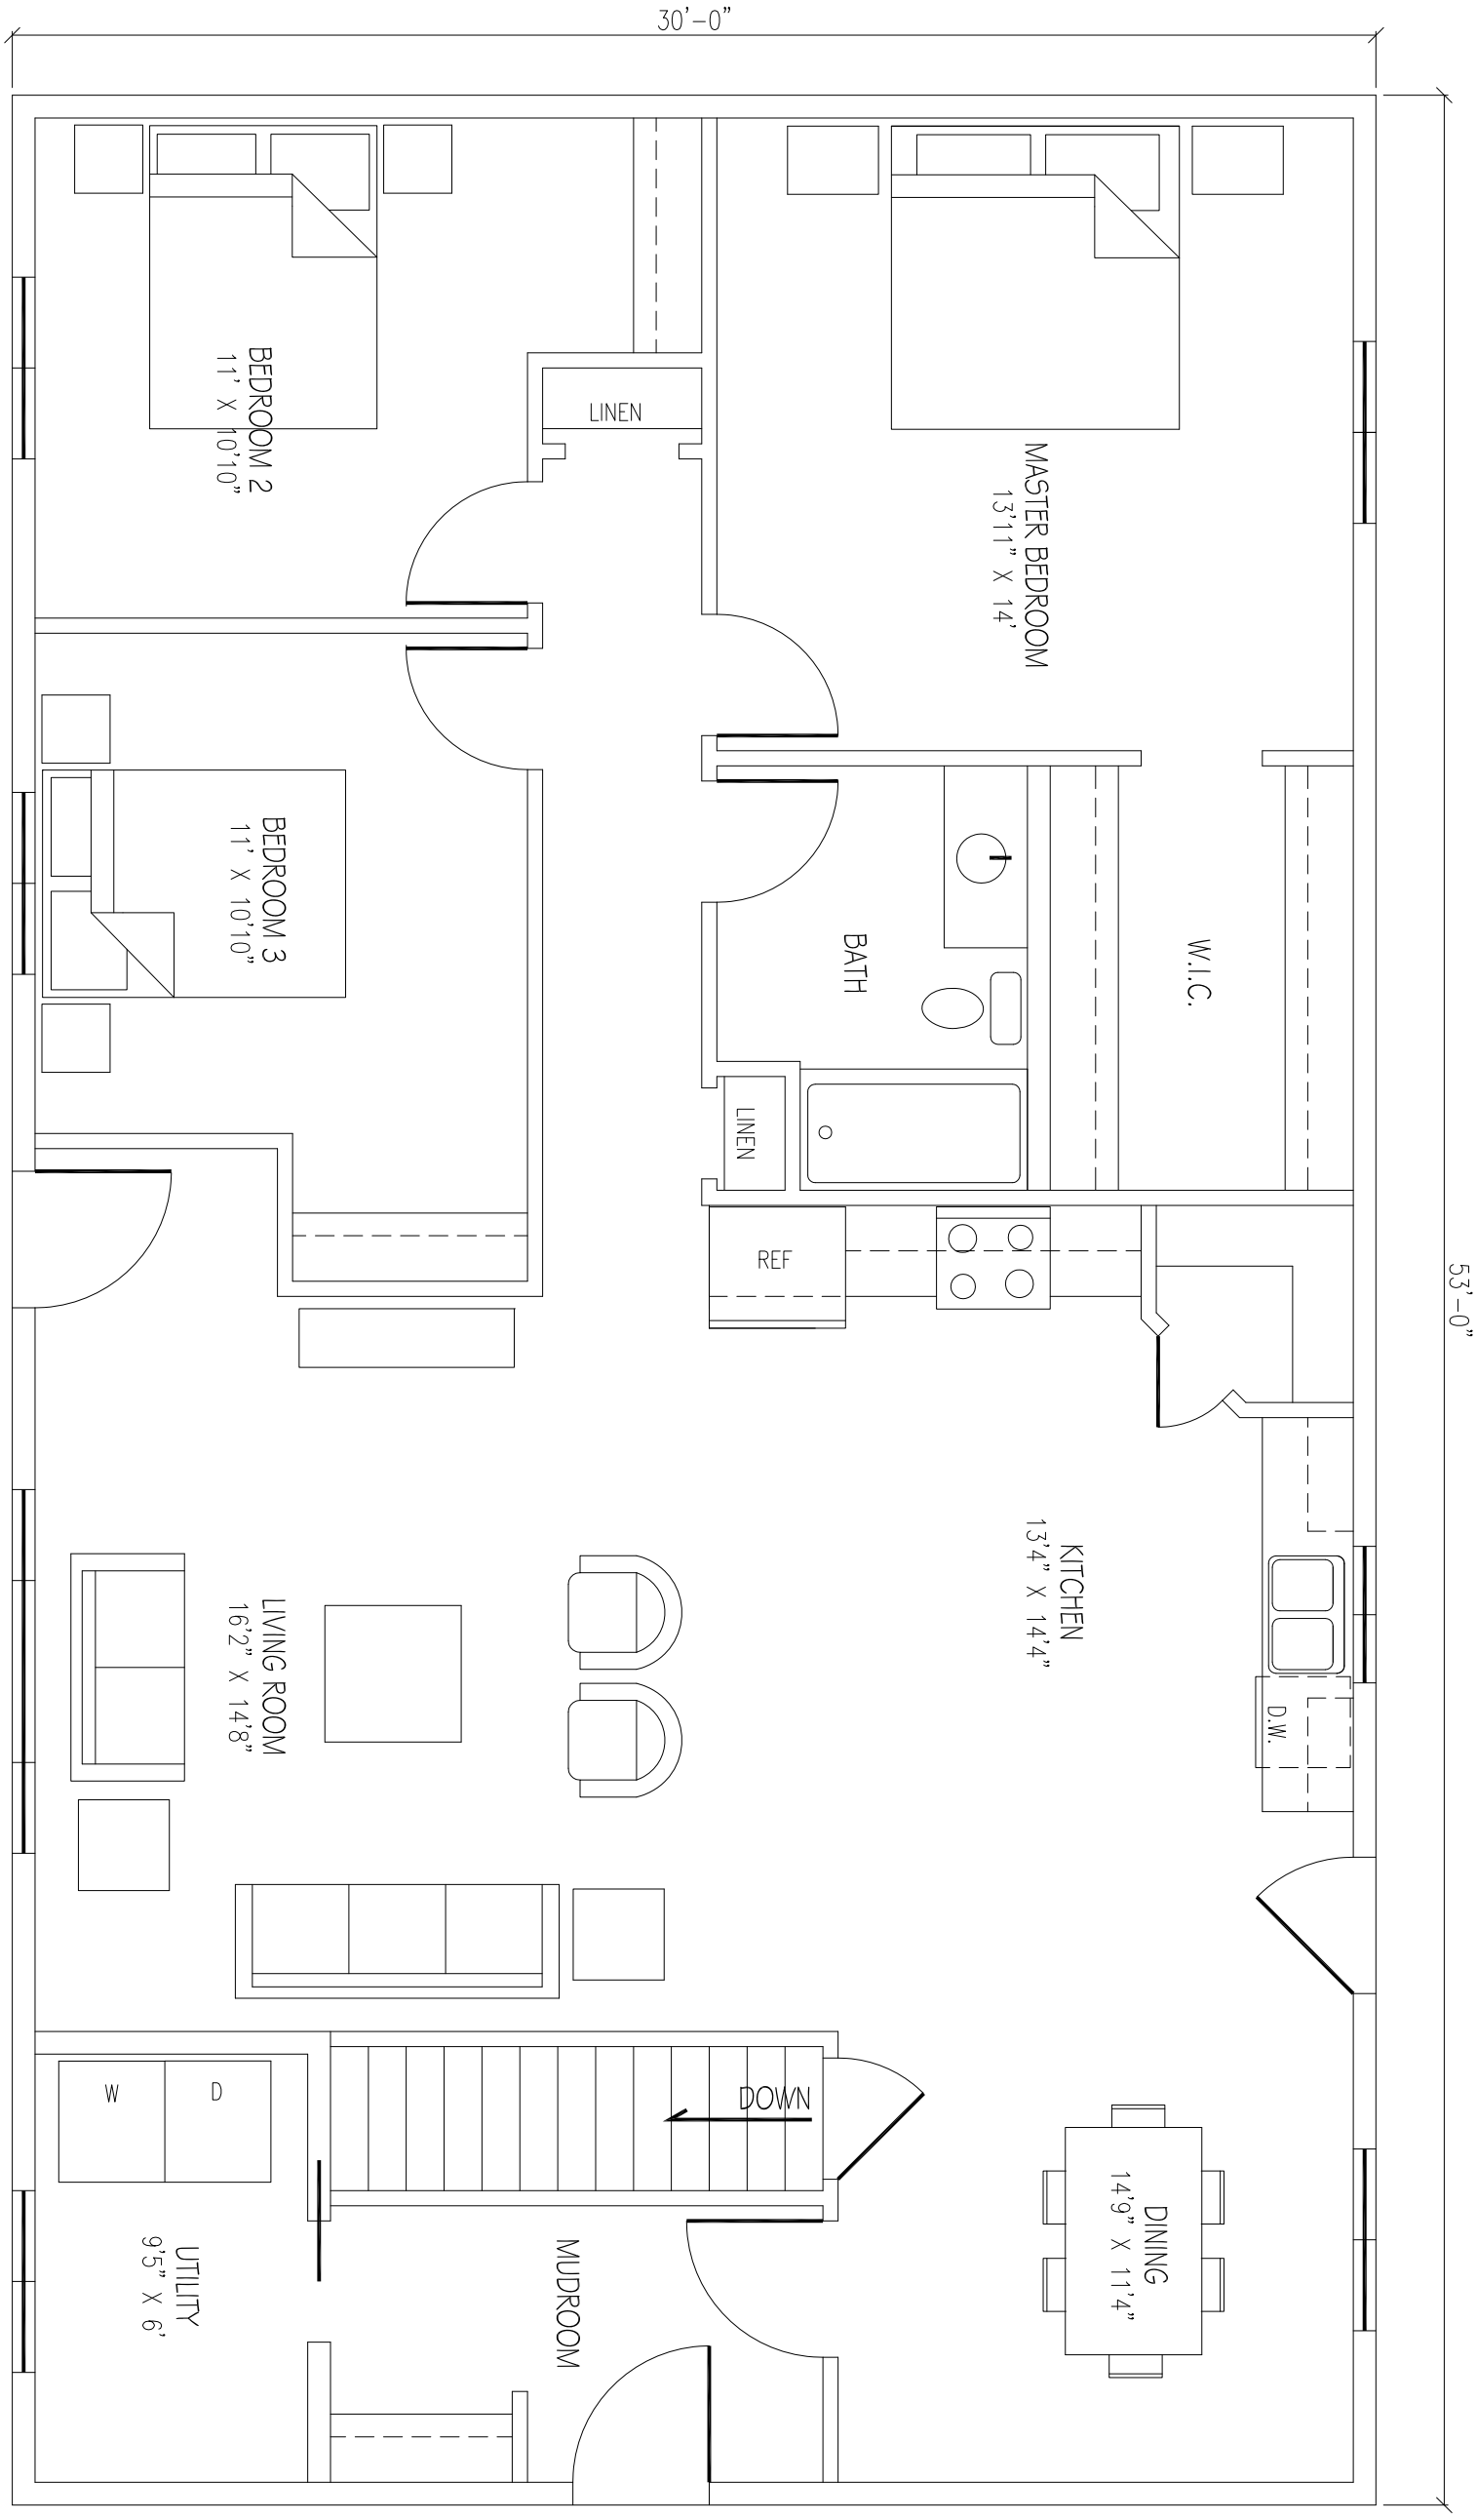


MAIN FLOOR PLAN


1590 SQ. FT.

	HORIZON NANTON MAIN FLOOR PLAN FILE: 1115-26	CONSULTANTS:	TRUPRINT DRAFTING & DESIGN BOX 68, WYMARK, SK S0N 2Y0 306-774-5667	Blue Hills Construction MAPLE CREEK, SK 306-206-0836


MARKETING REFERENCE ONLY | TRUPRINT DRAWING 1115-26 | NOT FOR CONSTRUCTION

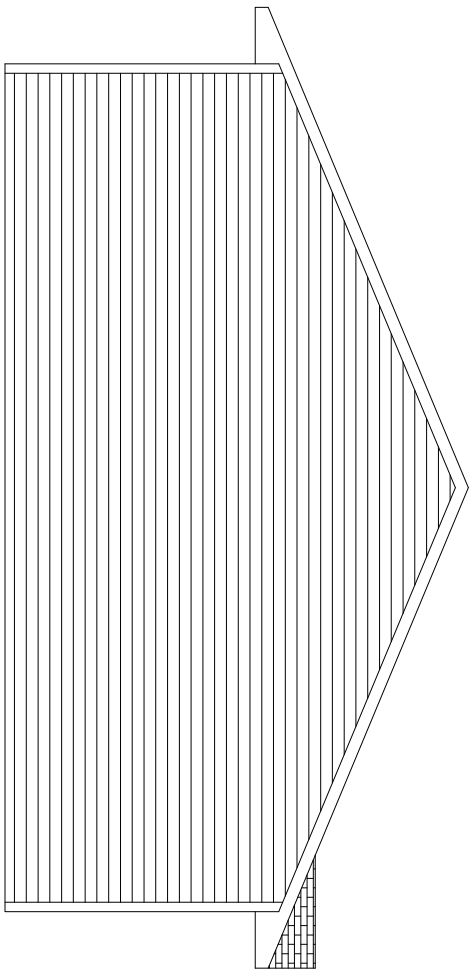


LEFT SIDE ELEVATION

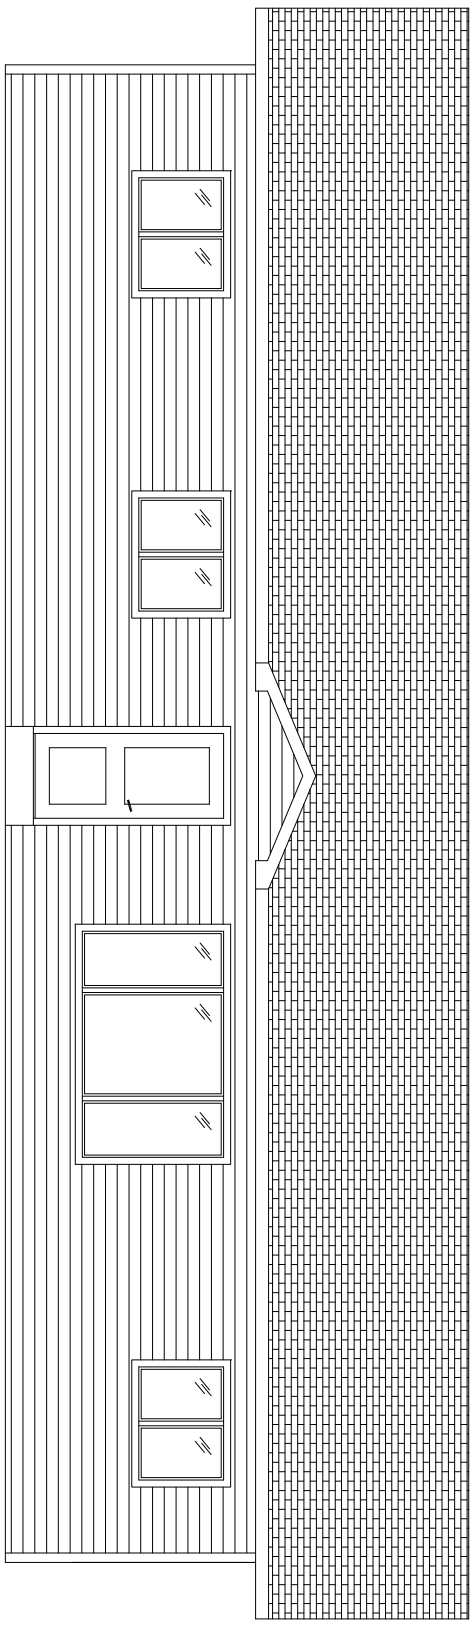

FRONT ELEVATION

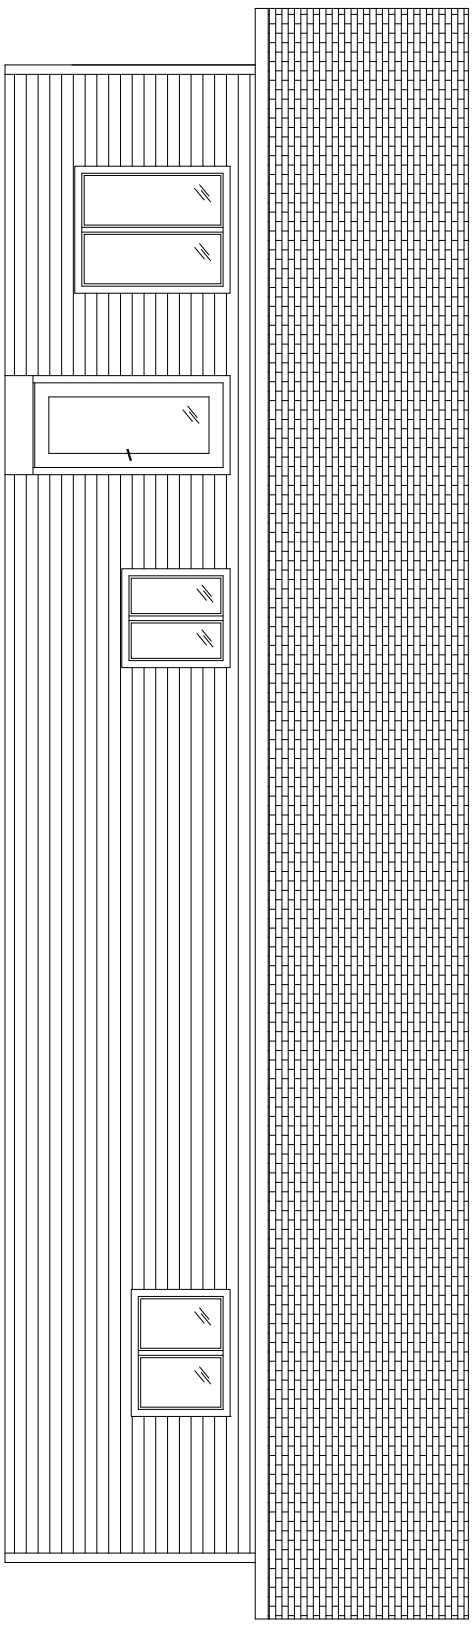

REAR ELEVATION

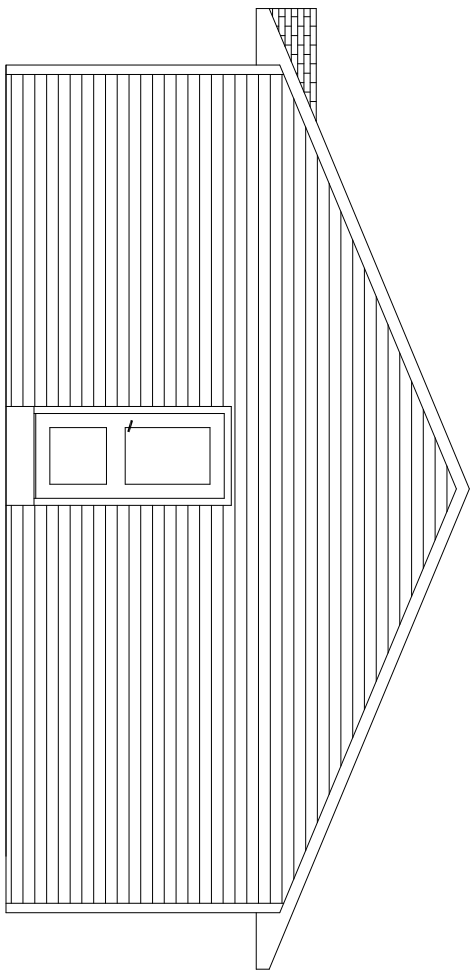

RIGHT SIDE ELEVATION

	HORIZON NANTON ELEVATIONS FILE: 1115-26	CONSULTANTS:	TRUPRINT DRAFTING & DESIGN BOX 68, WYMARK, SK S0N 2Y0 306-774-5667	Blue Hills Construction MAPLE CREEK, SK 306-206-0836

MARKETING REFERENCE ONLY | TRUPRINT DRAWING 1115-26 | NOT FOR CONSTRUCTION