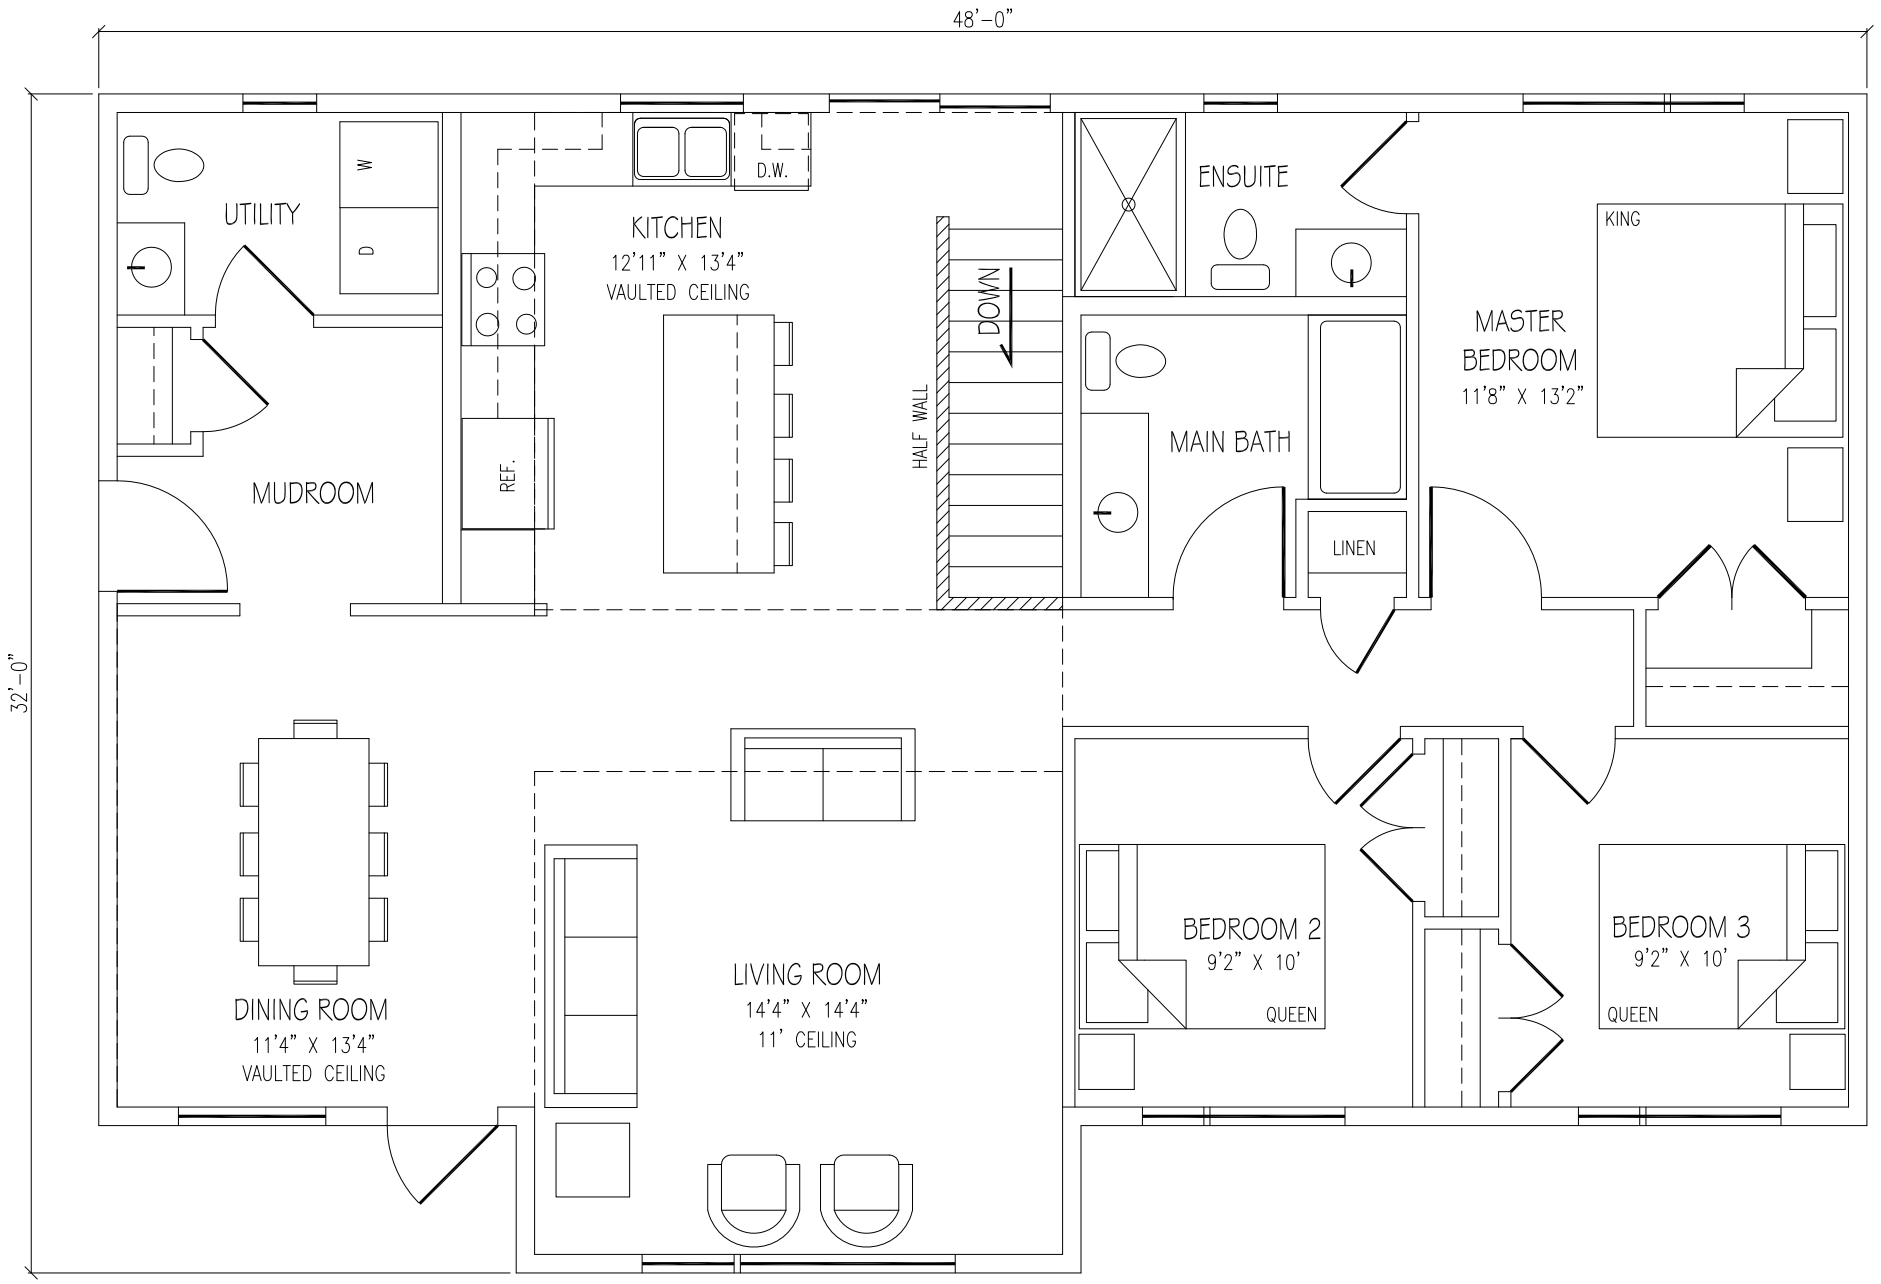


MAIN FLOOR PLAN

1405 SQ. FT.

MAPLE CREEK, SK
306-206-0836


Blue Hills Construction

TRUPRINT
DRAFTING & DESIGN
BOX 68, WYMARK, SK S0N 2Y0
306-774-5667


CONSULTANTS:

BLUE HILLS CONSTRUCTION – THE PIAPOT


MAIN FLOOR PLAN

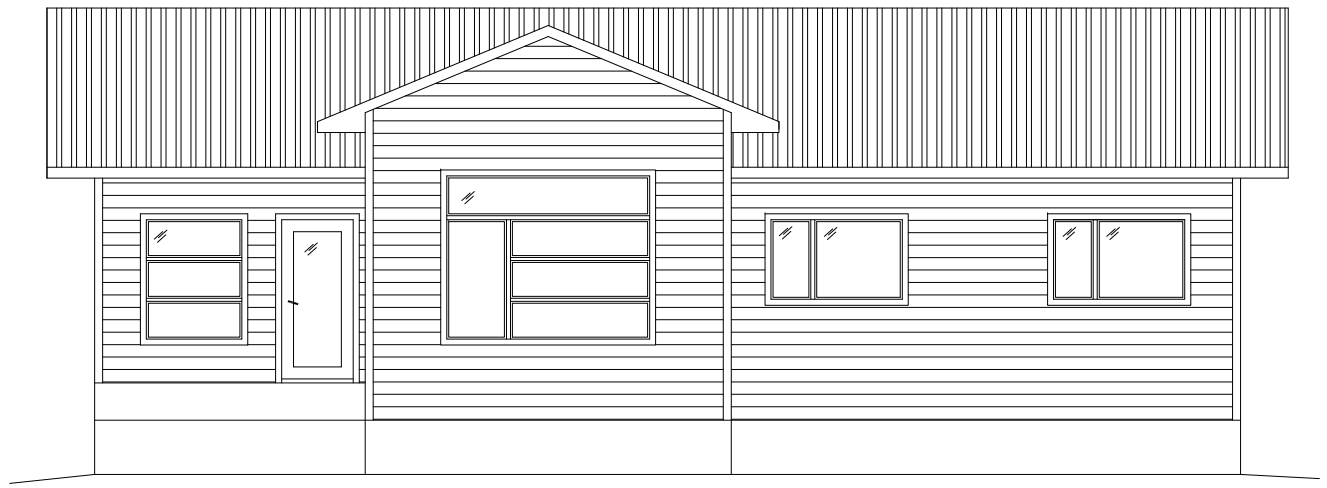


FRONT ELEVATION

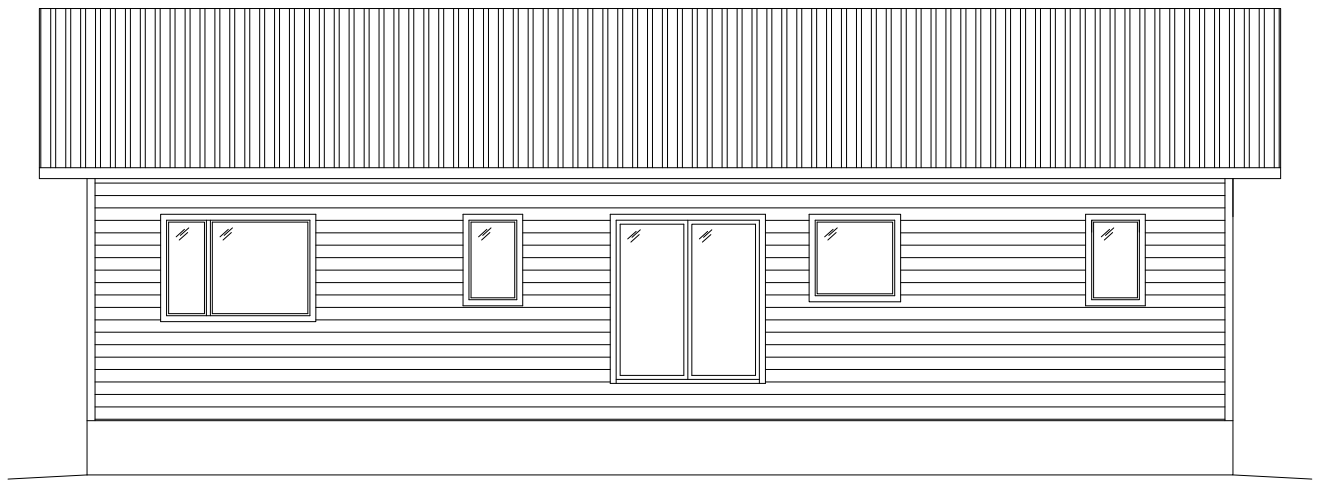

REAR ELEVATION

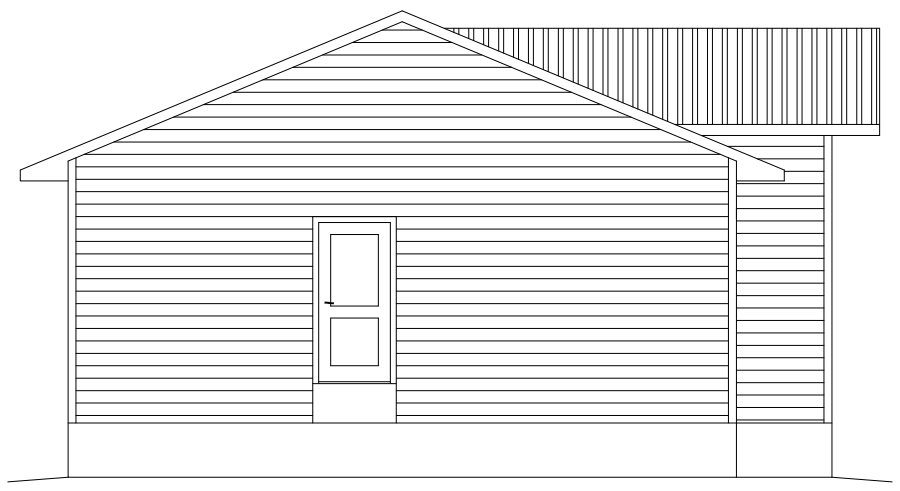

LEFT SIDE ELEVATION

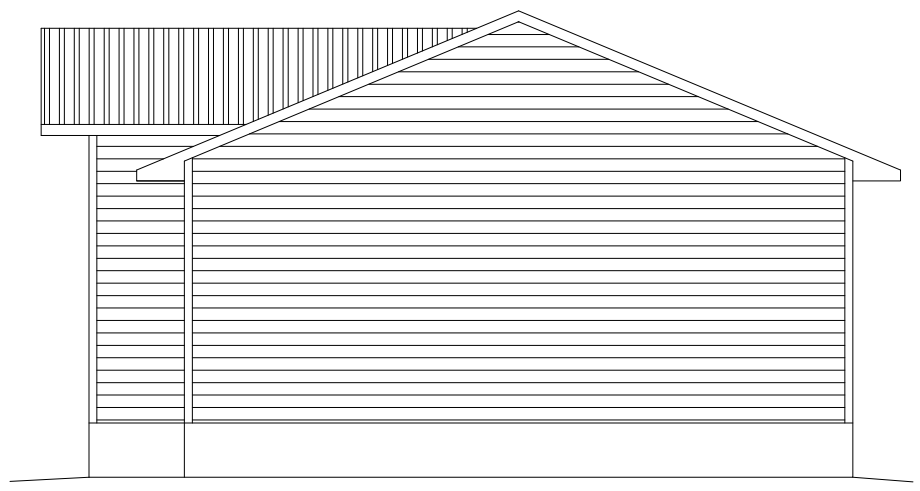

RIGHT SIDE ELEVATION

MAPLE CREEK, SK
306-206-0836

Blue Hills Construction

TRUPRINT
DRAFTING & DESIGN
BOX 68, WYMARK, SK S0N 2Y0
306-774-5667

CONSULTANTS:

BLUE HILLS CONSTRUCTION - THE PIAPOT

ELEVATIONS