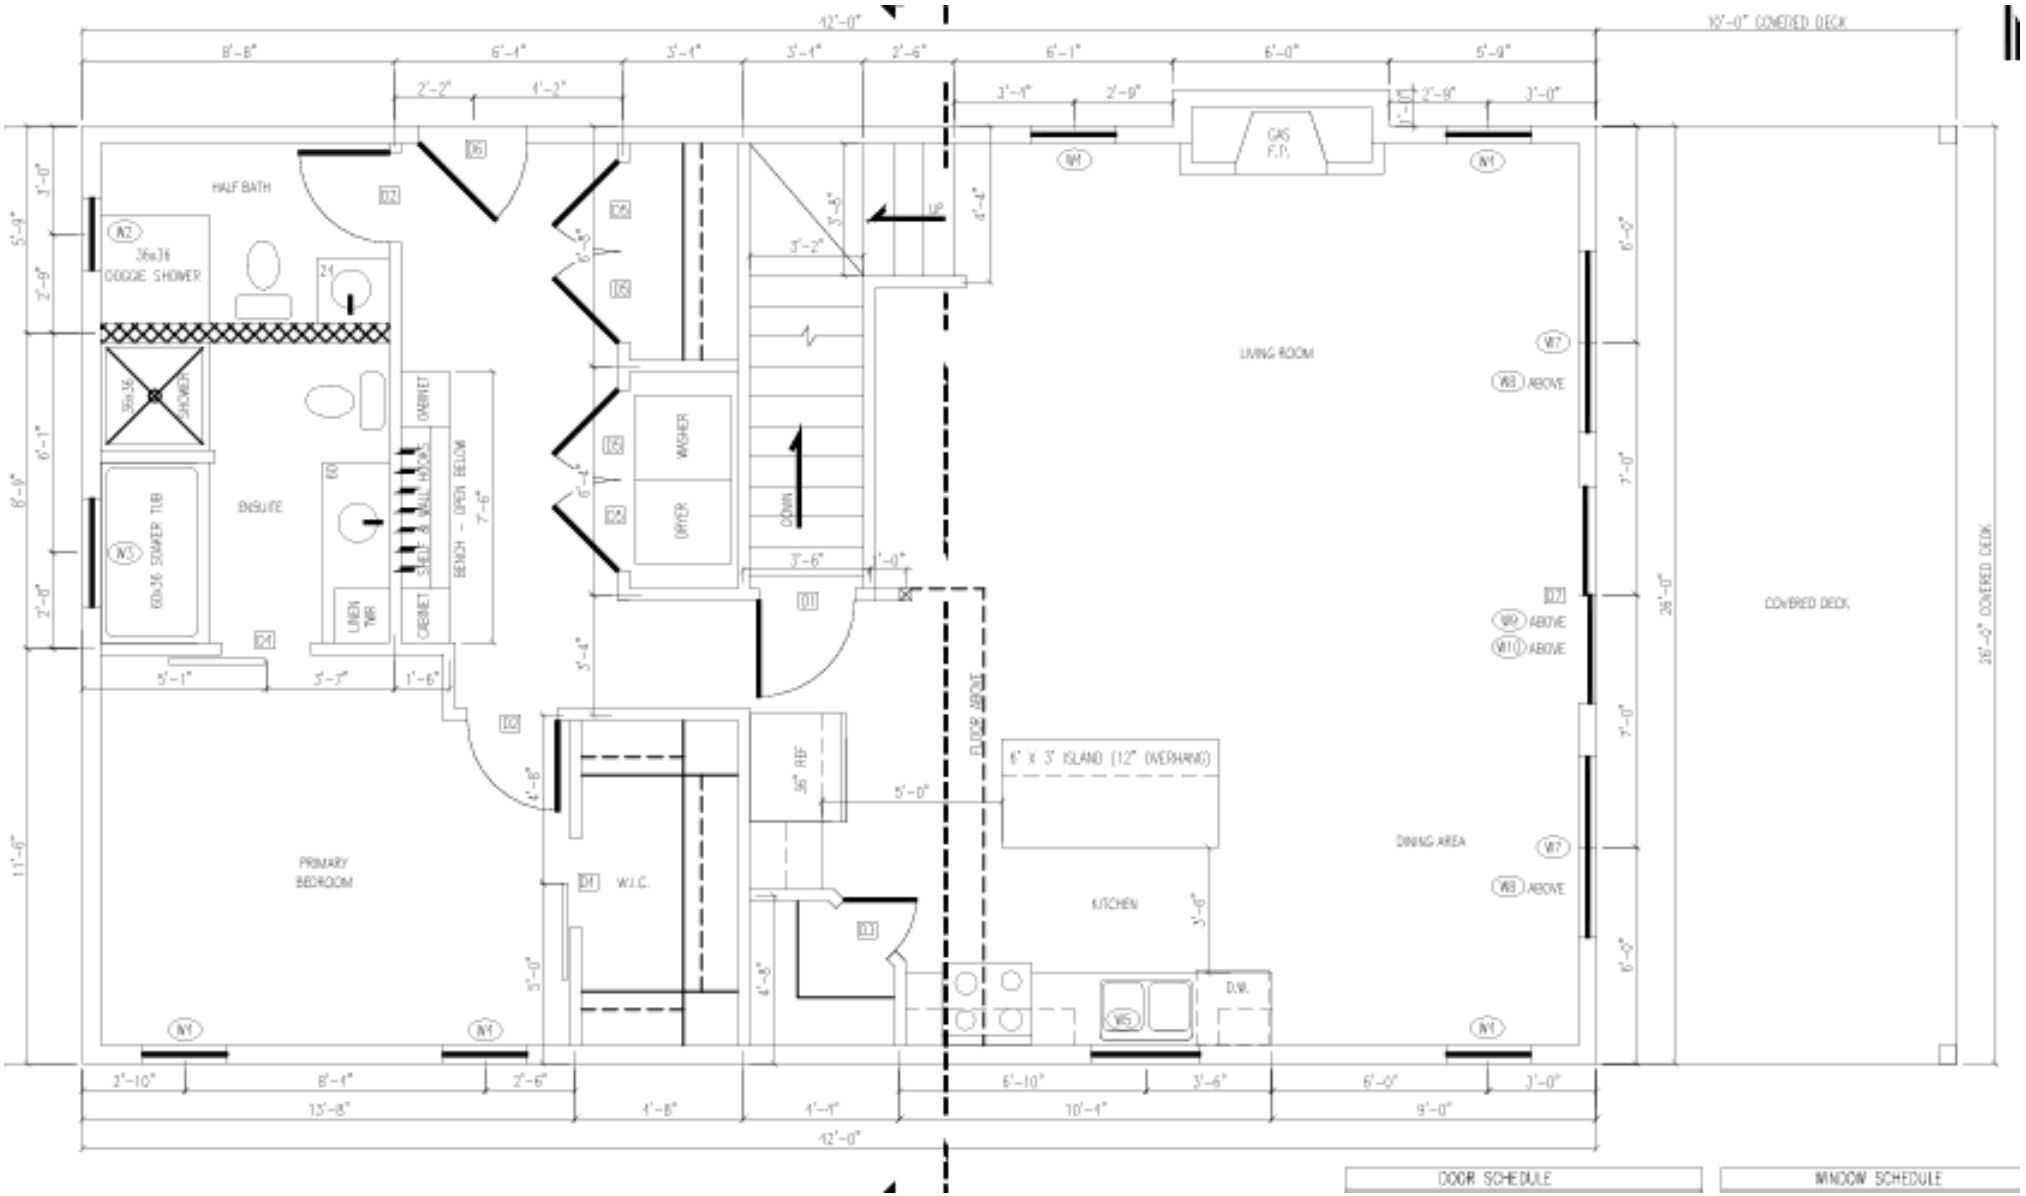


DOOR SCHEDULE

WINDOW SCHEDULE