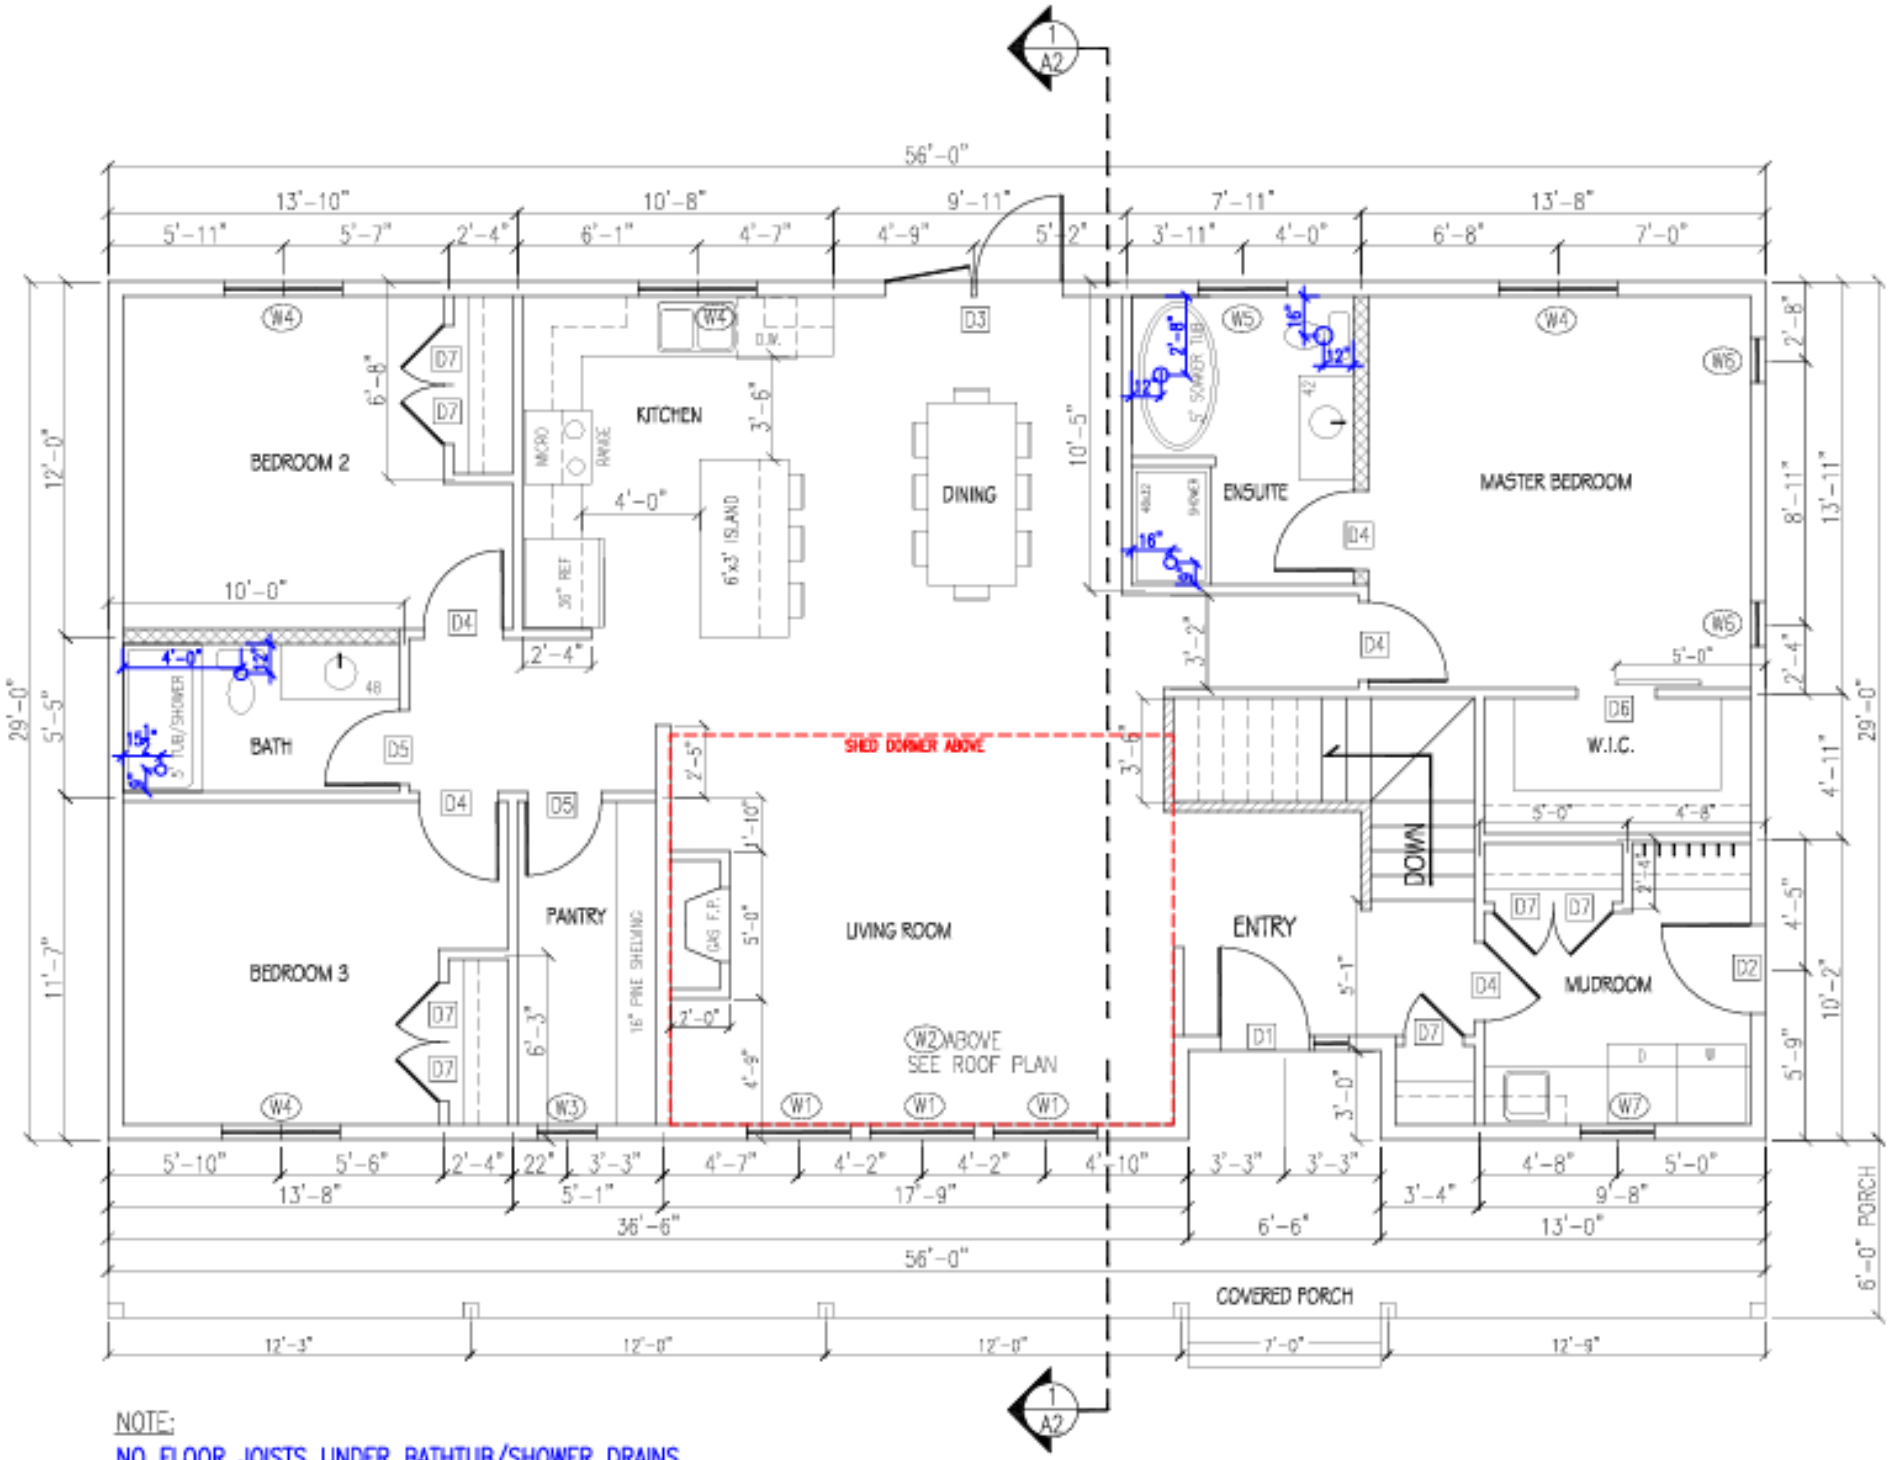


NOTE:

NO FLOOR JOISTS UNDER BATHTUB/SHOWER DRAINS AND TOILETS